



DRAWING NOTES -

Drawings are not to be scaled except for planning purposes.
All dimensions to be checked on site. Room dimensions are approximate.
All dimensions (where shown are in mm's.) Wall thickness & existing structure to be confirmed on site prior to any construction works.
Proposed Drawings are subject to local authority, engineers design / specification / approval.
Drawings may not be used by anyone except the specified client.
Copyright Corinthian Architectural Design 2014. Drawings are not to be reproduced without Corinthian Architectural Design' consent.

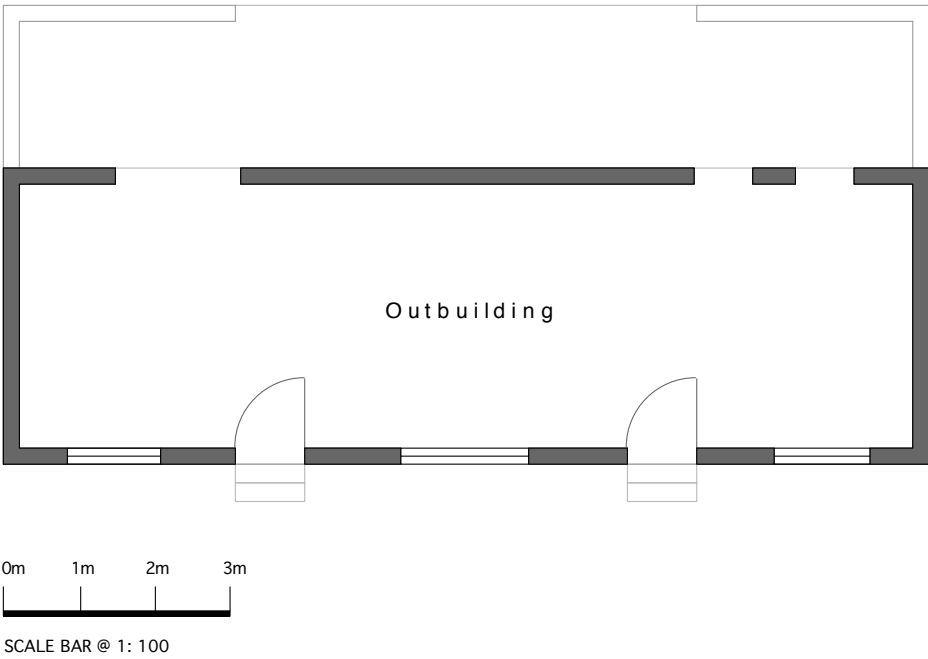

Existing **Ground Floor Plan** at 1:100 scale

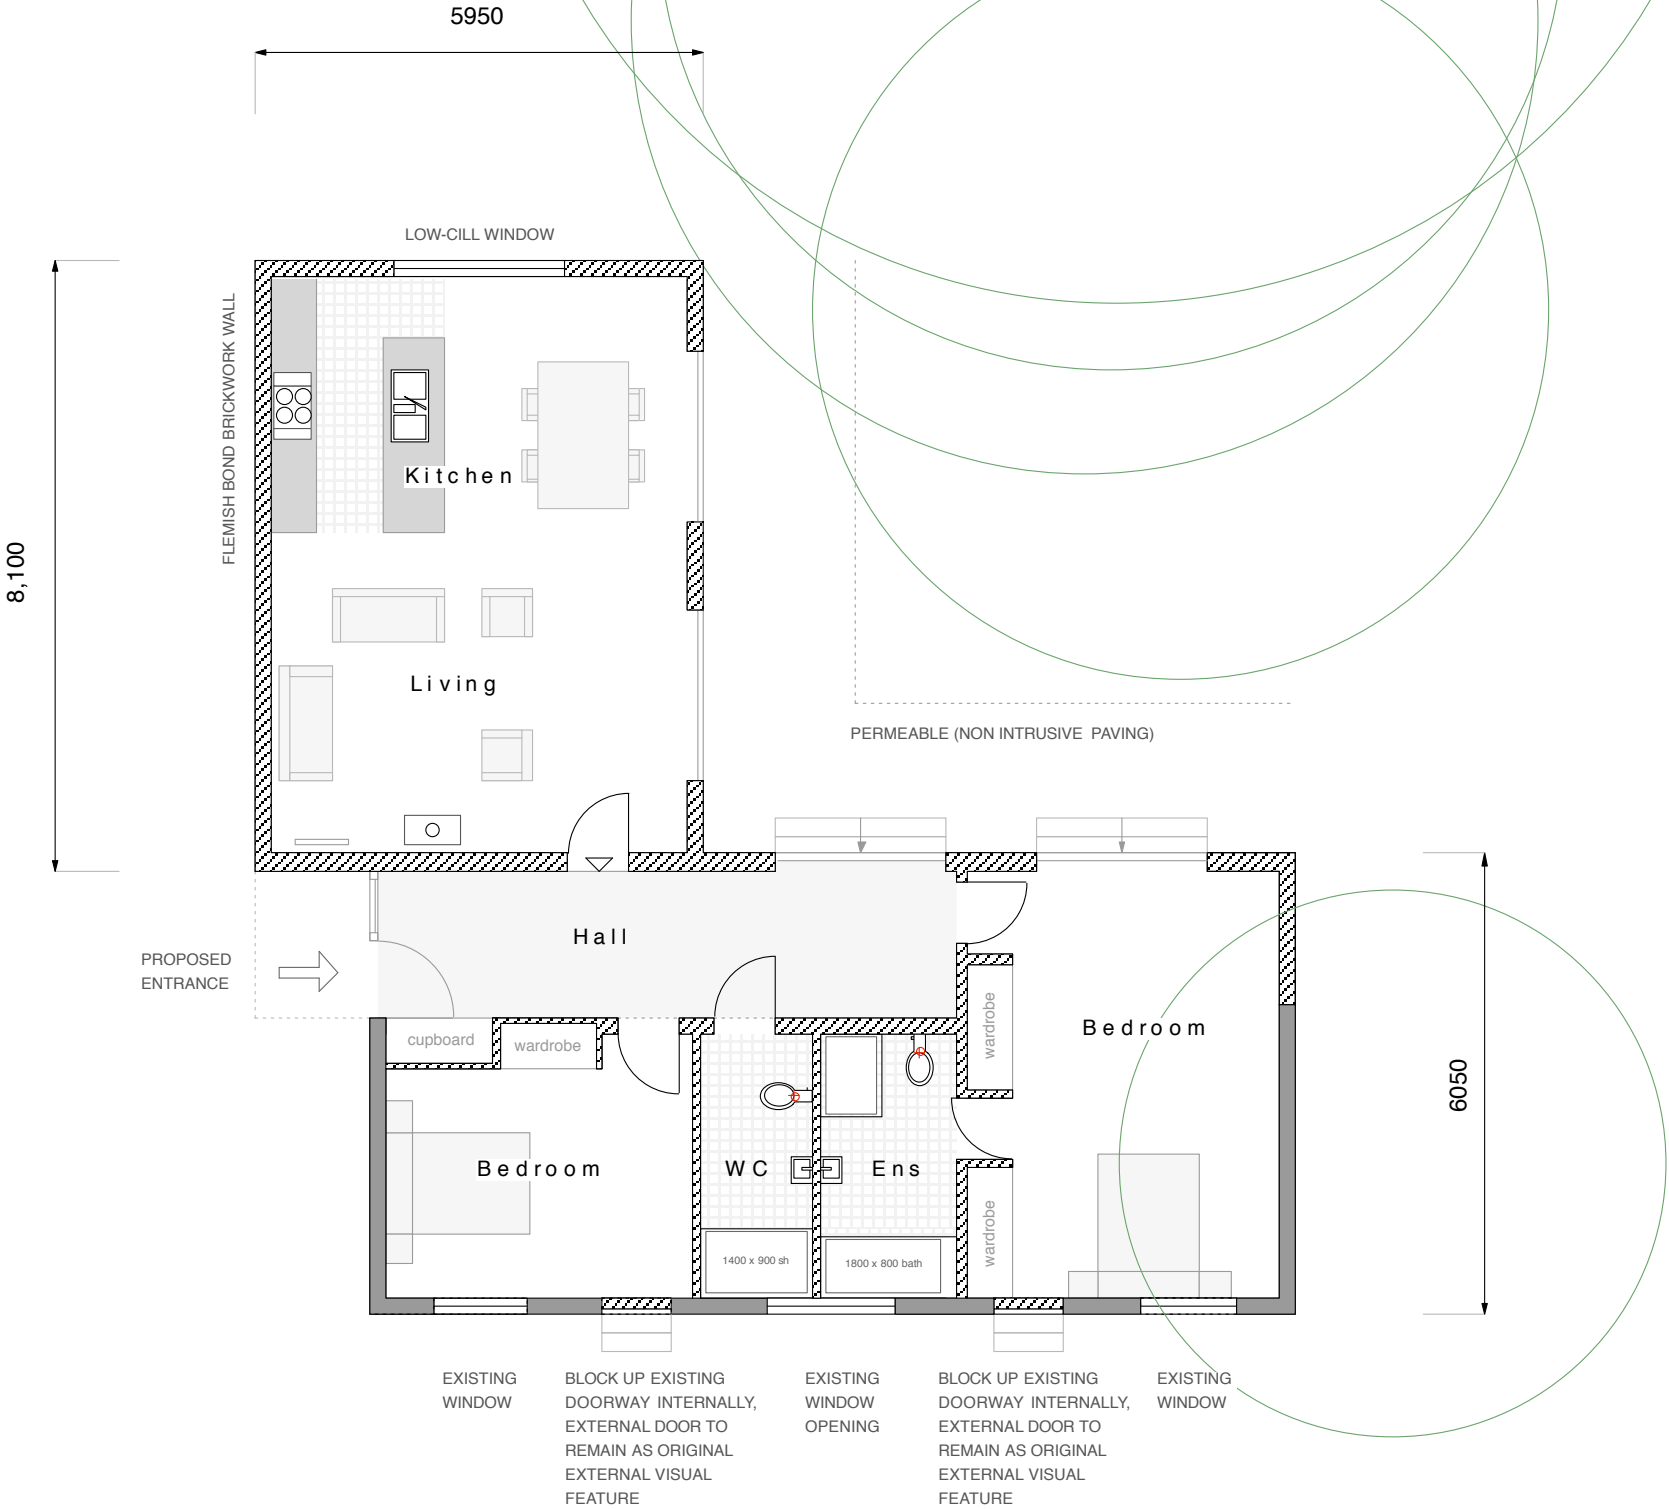

Proposed **Ground Floor Plan** at 1:100 scale

CLIENT	Herongate Homes Ltd	DRAWING	001 Existing & Proposed Floor Plans		CORINTHIAN ARCHITECTURAL DESIGN 8 Davys Court, Funtington, Chichester, West Sussex. PO18 9LG 01243 576 078 > contact@corinthianad.co.uk > www.corinthianad.co.uk
SITE	Hobbs Court Farm, Bilsham Road, Yapton, West Sussex	REVISION		STATUS	
PROJECT	Proposed Conversion of Outbuilding to Single Dwelling	DATE	19 03 14	SCALE	