




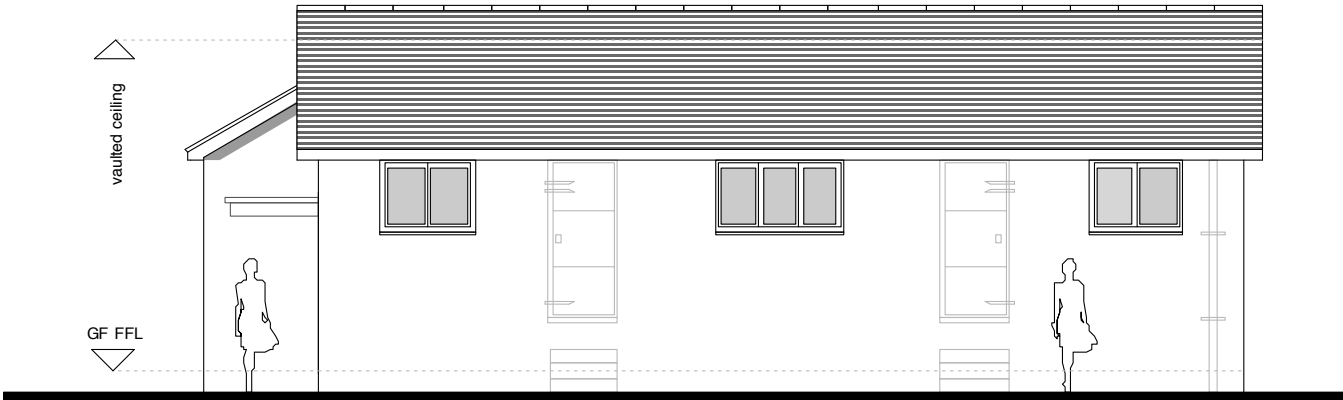

Proposed **South West Elevation** at 1:100 scale

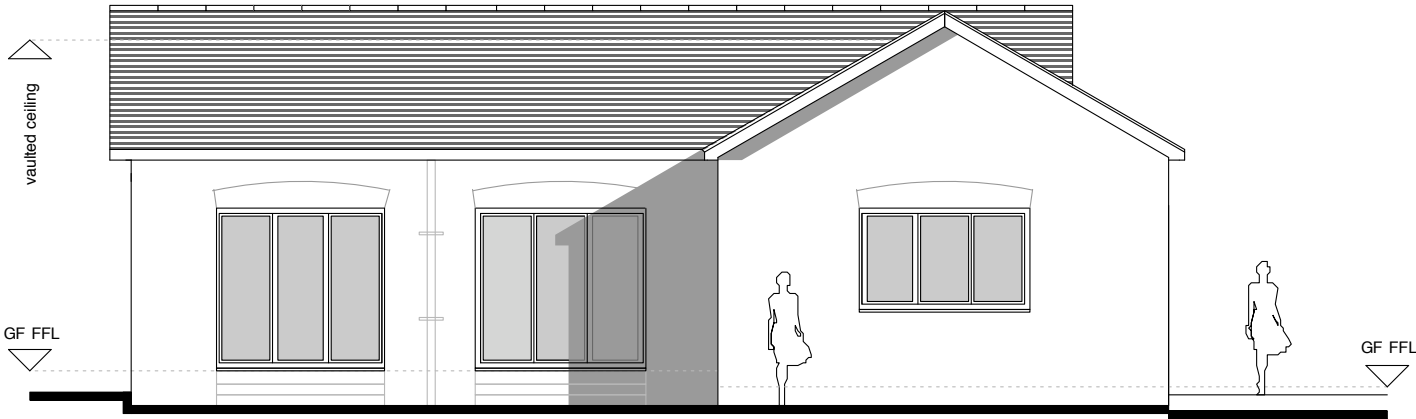


Proposed **North East Elevation** at 1:100 scale

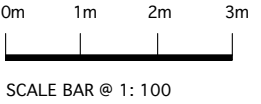


DRAWING NOTES -

Drawings are not to be scaled except for planning purposes.  
All dimensions to be checked on site. Room dimensions are approximate.  
All dimensions (where shown are in mm's.) Wall thickness & existing structure to be confirmed on site prior to any construction works.  
Proposed Drawings are subject to local authority, engineers design / specification / approval.  
Drawings may not be used by anyone except the specified client.  
Copyright Corinthian Architectural Design 2014. Drawings are not to be reproduced without Corinthian Architectural Design' consent.

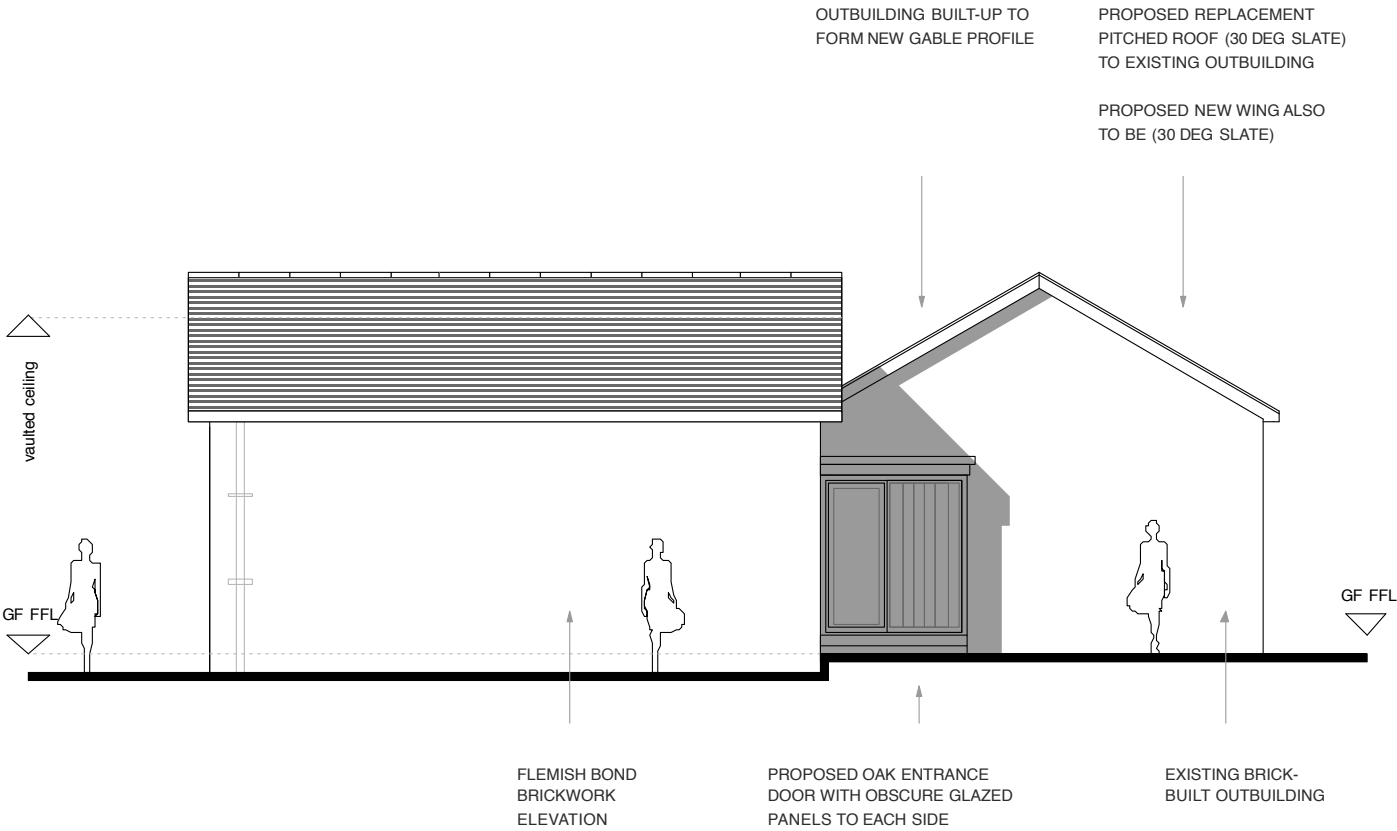

Proposed **North West Elevation** at 1:100 scale

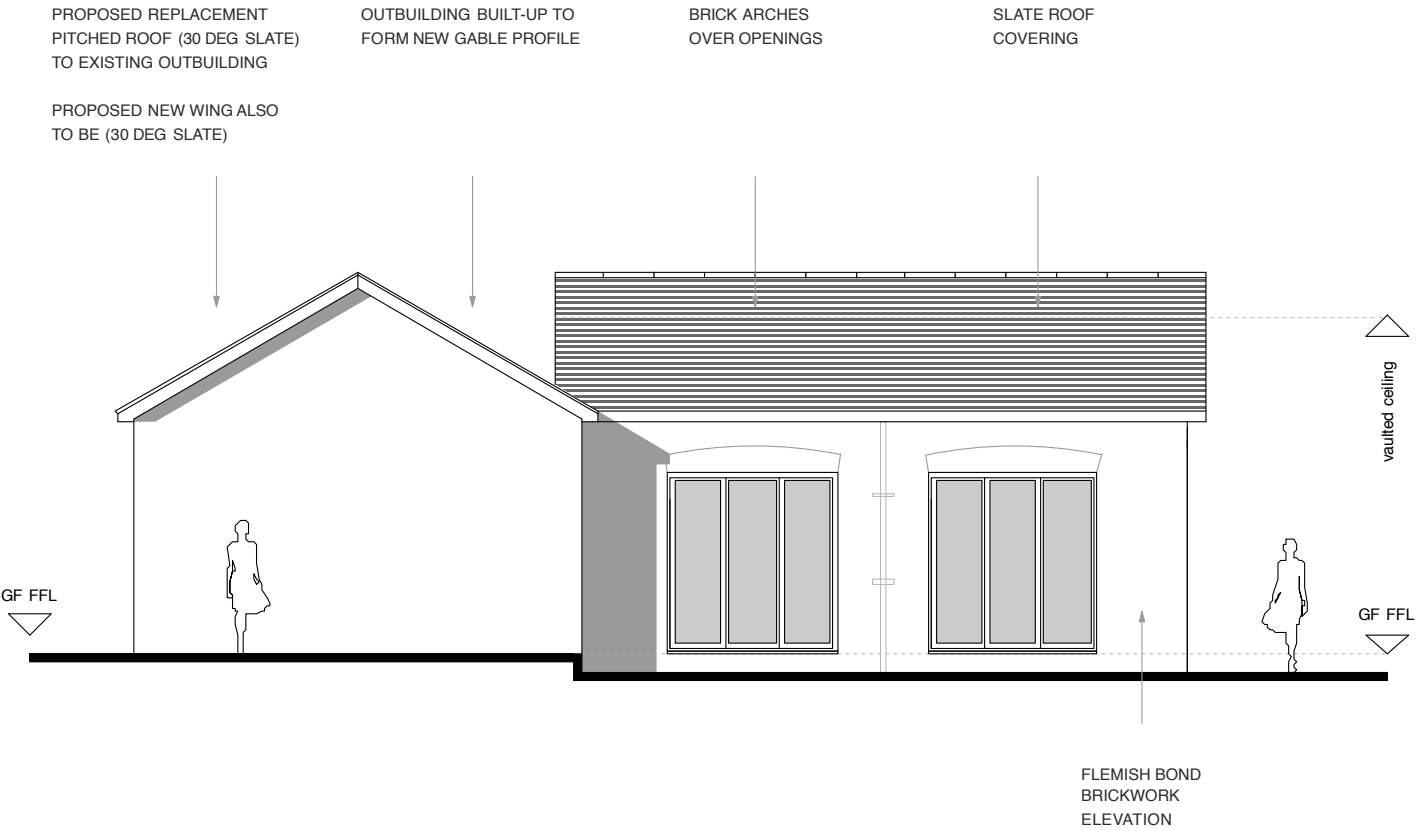

Proposed **South East Elevation** at 1:100 scale

|         |                                                       |          |                         |        |   |
|---------|-------------------------------------------------------|----------|-------------------------|--------|---|
| CLIENT  | Herongate Homes Ltd                                   | DRAWING  | 003 Proposed Elevations |        | CORINTHIAN ARCHITECTURAL DESIGN<br>8 Davys Court, Funtington, Chichester, West Sussex. PO18 9LG<br>01243 576 078 > <a href="mailto:contact@corinthianad.co.uk">contact@corinthianad.co.uk</a> > <a href="http://www.corinthianad.co.uk">www.corinthianad.co.uk</a> |
| SITE    | Hobbs Court Farm, Bilsham Road, Yapton, West Sussex   | REVISION |                         | STATUS |   |
| PROJECT | Proposed Conversion of Outbuilding to Single Dwelling | DATE     | 02 04 14                | SCALE  |   |
|         |                                                       |          |                         |        |   |