


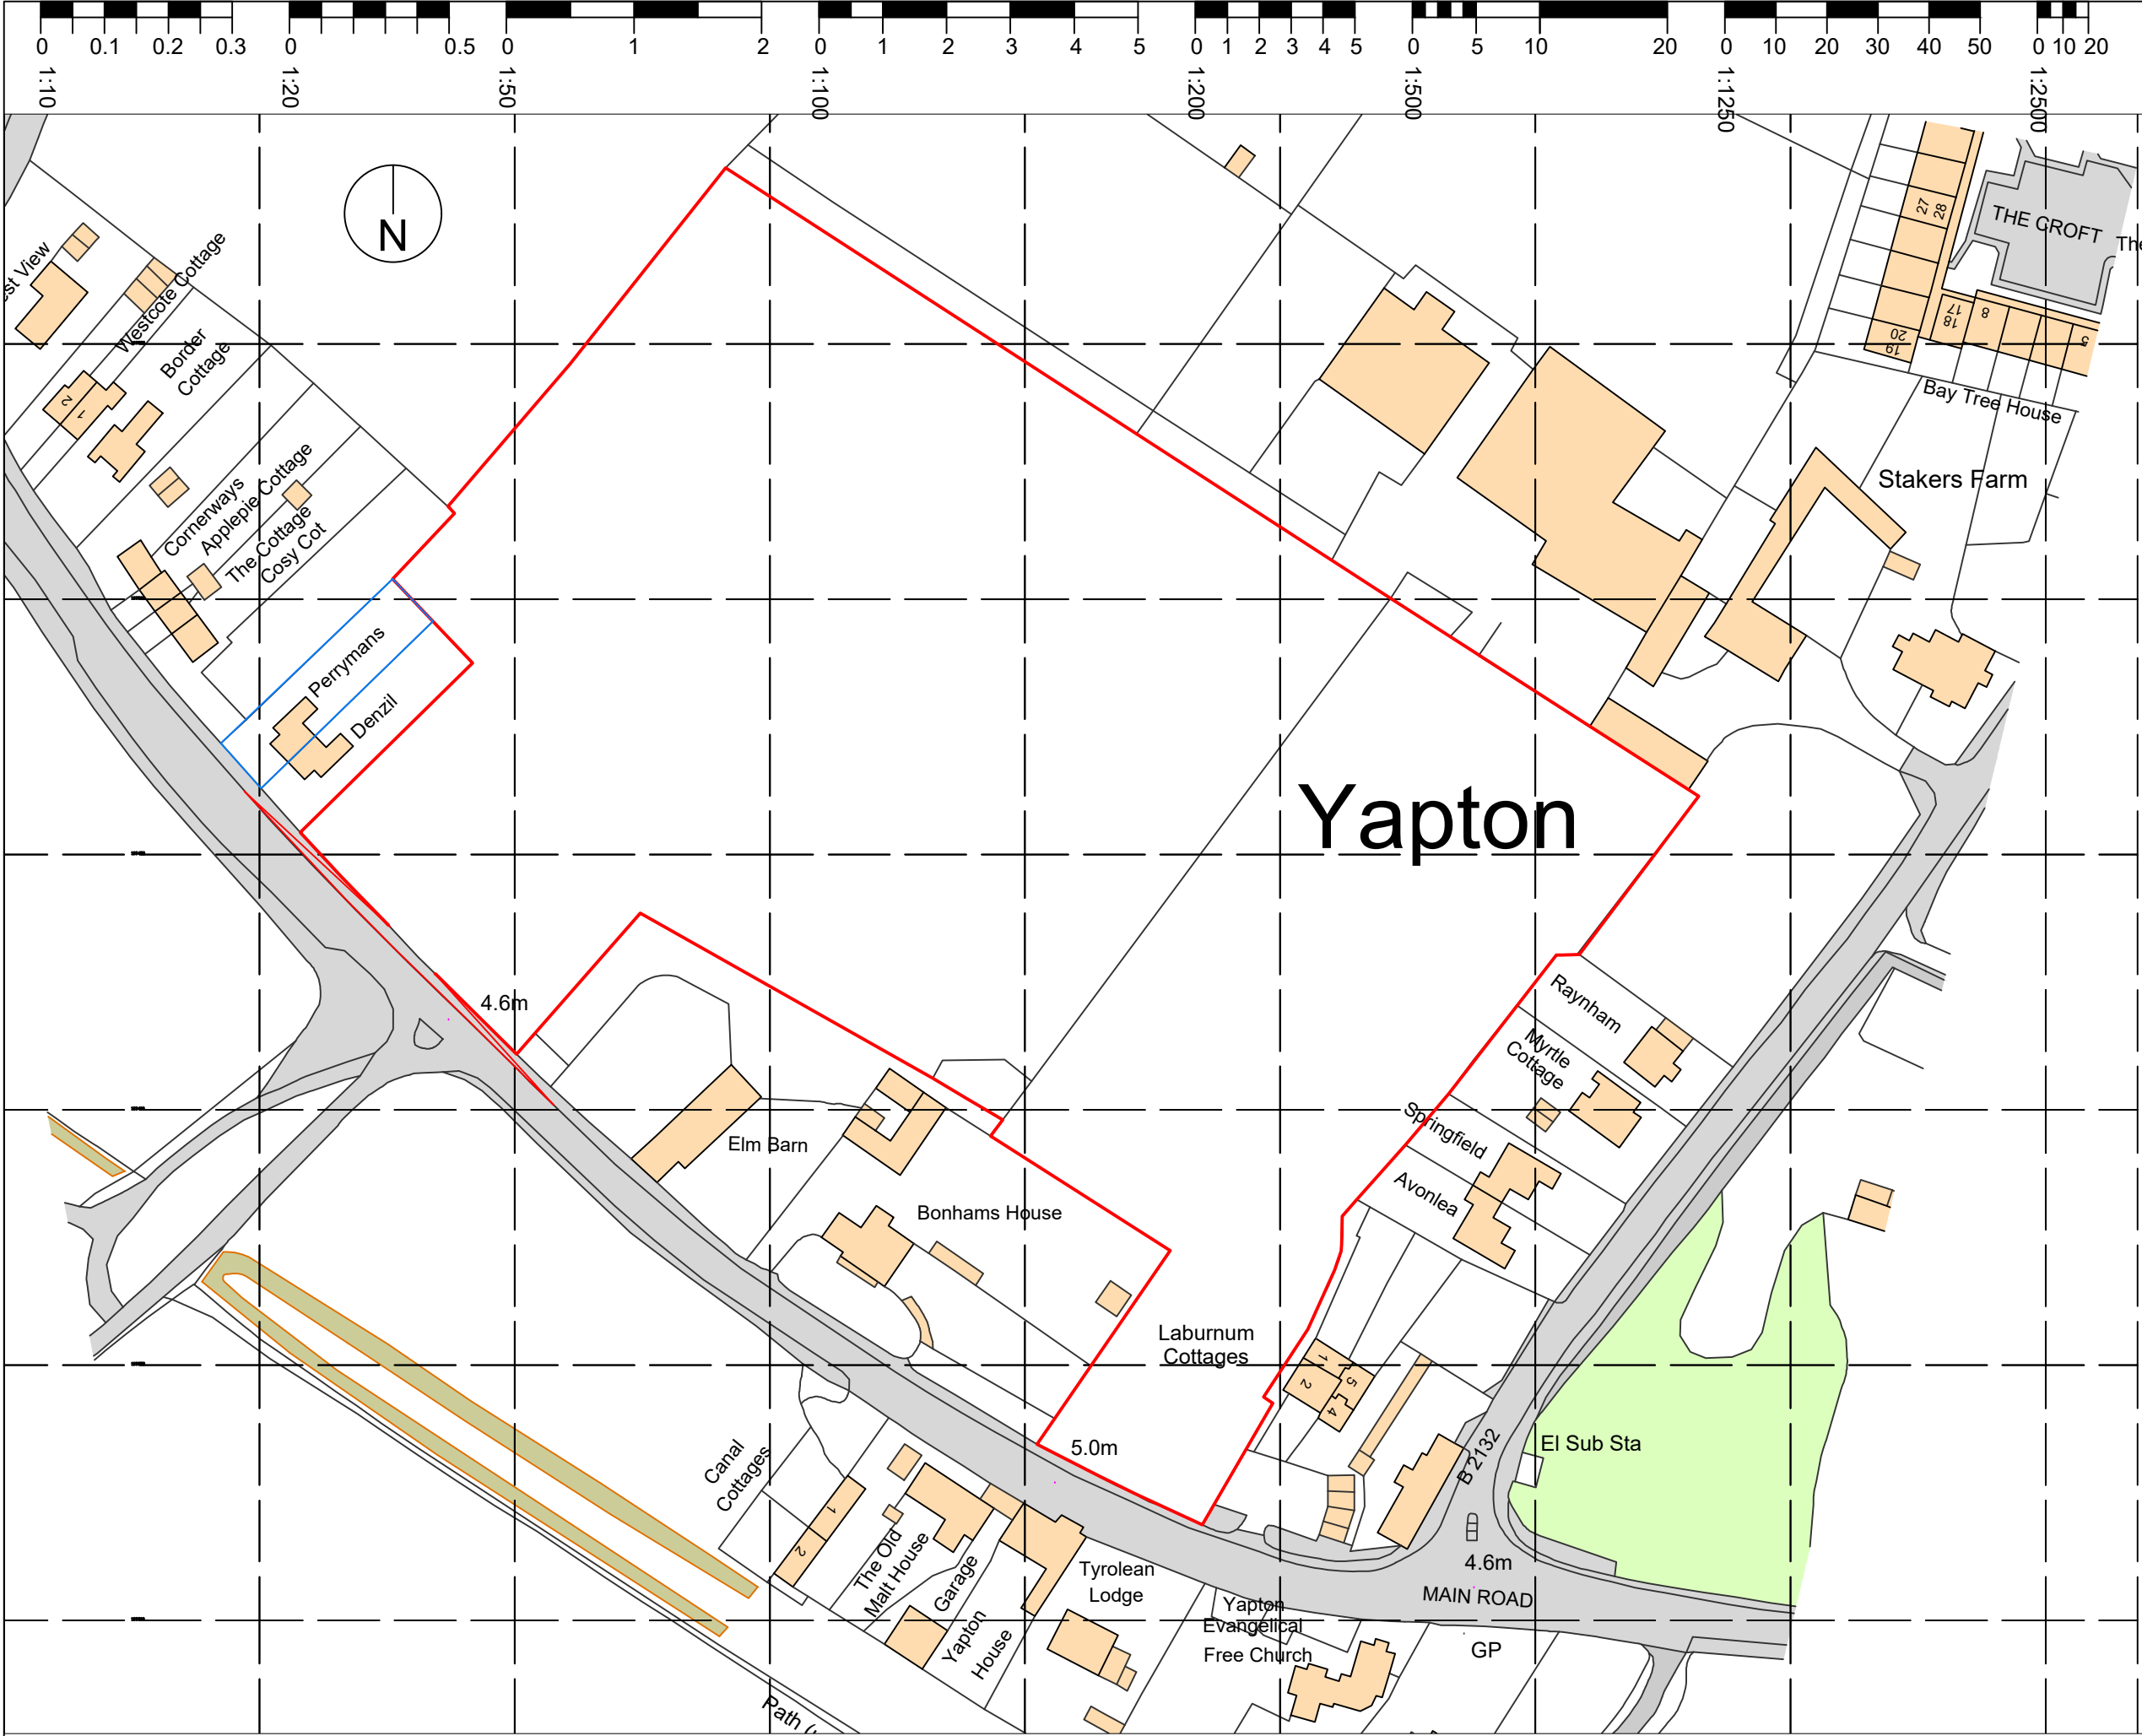

THIS DRAWING IS COPYRIGHT © Western Design Ltd 2016

REPRODUCING THESE DRAWINGS BY PRINTING OR COPYING MAY LEAD TO ERRORS. PLEASE REFER TO SCALE BAR. DO NOT SCALE OFF THESE DRAWINGS FOR CONSTRUCTION PURPOSES. IF ANY DISCREPANCIES ARE FOUND, PLEASE CONTACT WESTERN DESIGN ARCHITECTS IMMEDIATELY.

DESIGNERS RISK ASSESSMENT- HEALTH AND SAFETY THE CONSTRUCTION (DESIGN AND MANAGEMENT) REGULATIONS 2015

Where appropriate, for significant hazards specific to the project please refer to drawing CDM01

REV. DETAILS BY CKD DATE

WDA
 westerndesignarchitects.com
 Western Design Architects
 12 The Granary, Hinton Business Park, Tarrant Hinton, Dorset, DT11 8JF
 T:01258 830675 E:info@westerndesign.co.uk

CLIENT
Seaward Properties

PROJECT
Bonhams Field, Yapton

DRAWING TITLE
Site Location Plan

DATE 21.12.2016 DRAWN BY MJW CHECKED BY -

SCALE 1:1250@A3 JOB NO. 1617002

DRAWING NO. SK04 REVISION C

PLANNING