



Notes


All dimensions are to be checked on site. Any discrepancies are to be reported to the Architect before work commences. Figured dimensions are to be taken in preference to scaled dimensions.

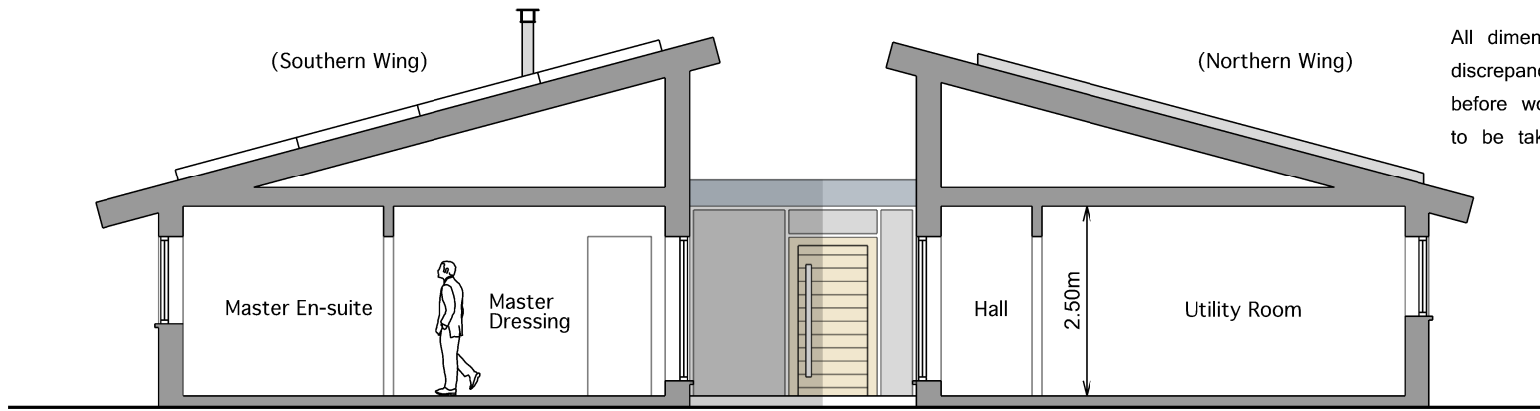


Section AA (Looking towards West)

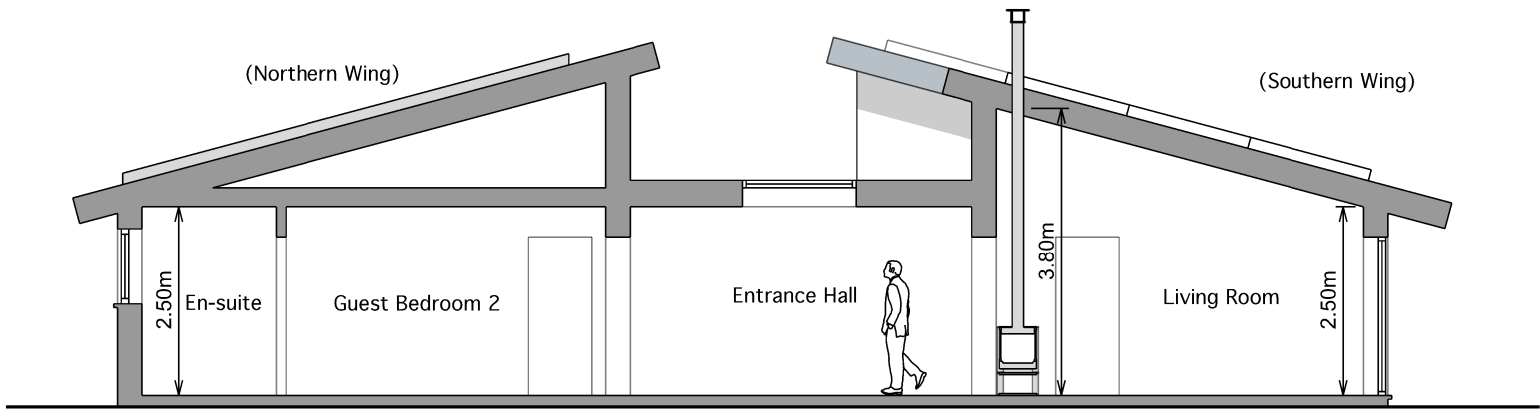


Section BB (Looking towards East)

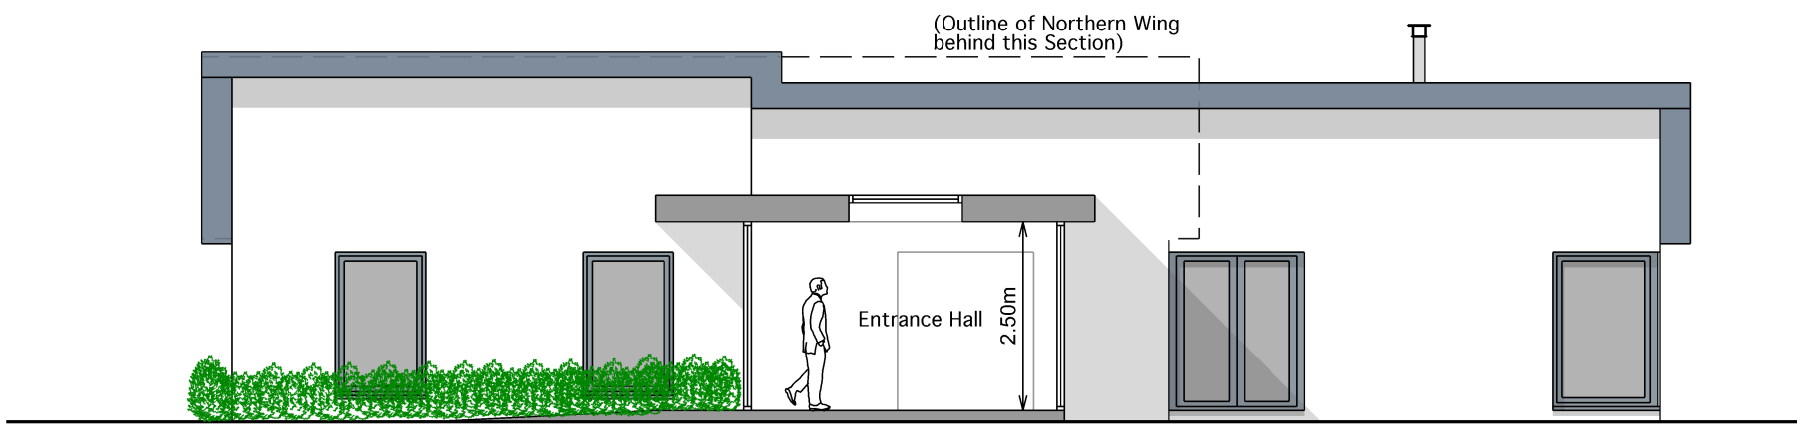

Section CC (Looking towards Southern Wing)

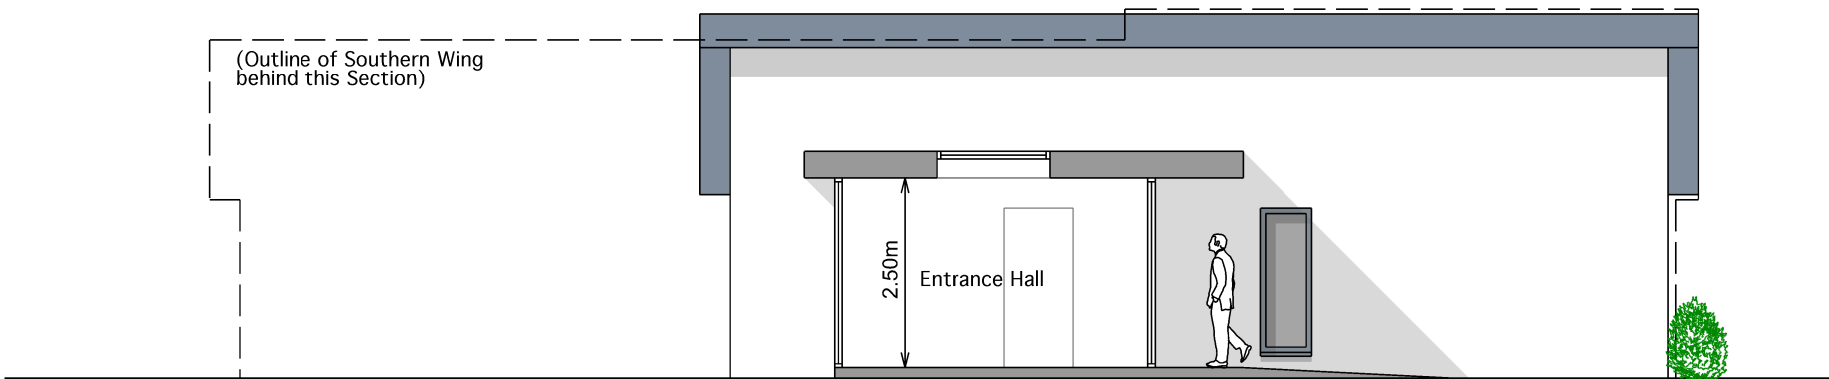


Section DD (Looking towards Northern Wing)

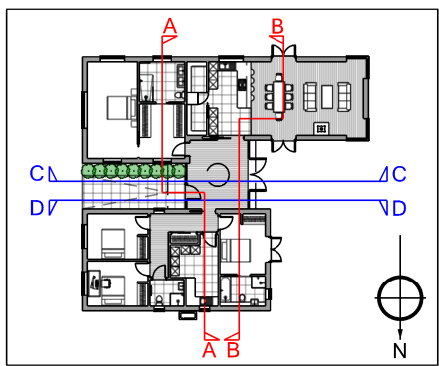

Indicative Section Lines Key
Scale 1:500

Proposed Sections

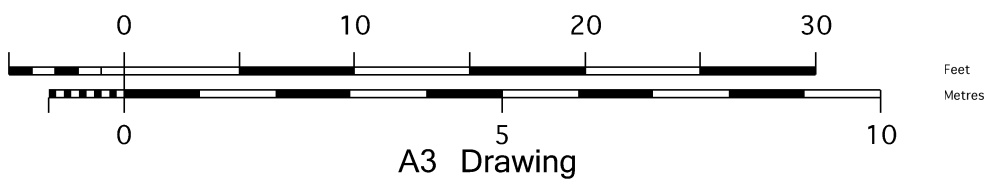

twd LIMITED

ARCHITECTS · CHARTERED SURVEYORS

TAYLOR WILLIAMS DALEY LIMITED

74 South Street Dorking Surrey RH4 2HD · 1A Salcott Road London SW11 6DQ

Tel: 01306 740158 · Fax: 01306 876533 · info@taylorwilliamsdaley.co.uk

Job title Land Adj. Lake Barn, Maypole Lane,
Yapton, Arundel, West Sussex, BN18 0DR

Drawing title Proposed Sections

Scale 1:100 on A3 Date February 2019

Drawing number
A18028 A(S3)06

Revision