

Key:



Application Site.




Land within application site not owned by the Applicant and provides vehicle and pedestrian rights of way to the dwellinghouse. Land is owned by Eric Wall Ltd.



Adjacent land to application site owned by the Applicant.


Notes

All dimensions are to be checked on site. Any discrepancies are to be reported to the Architect before work commences. Figure dimensions are to be taken in preference to scaled dimensions.

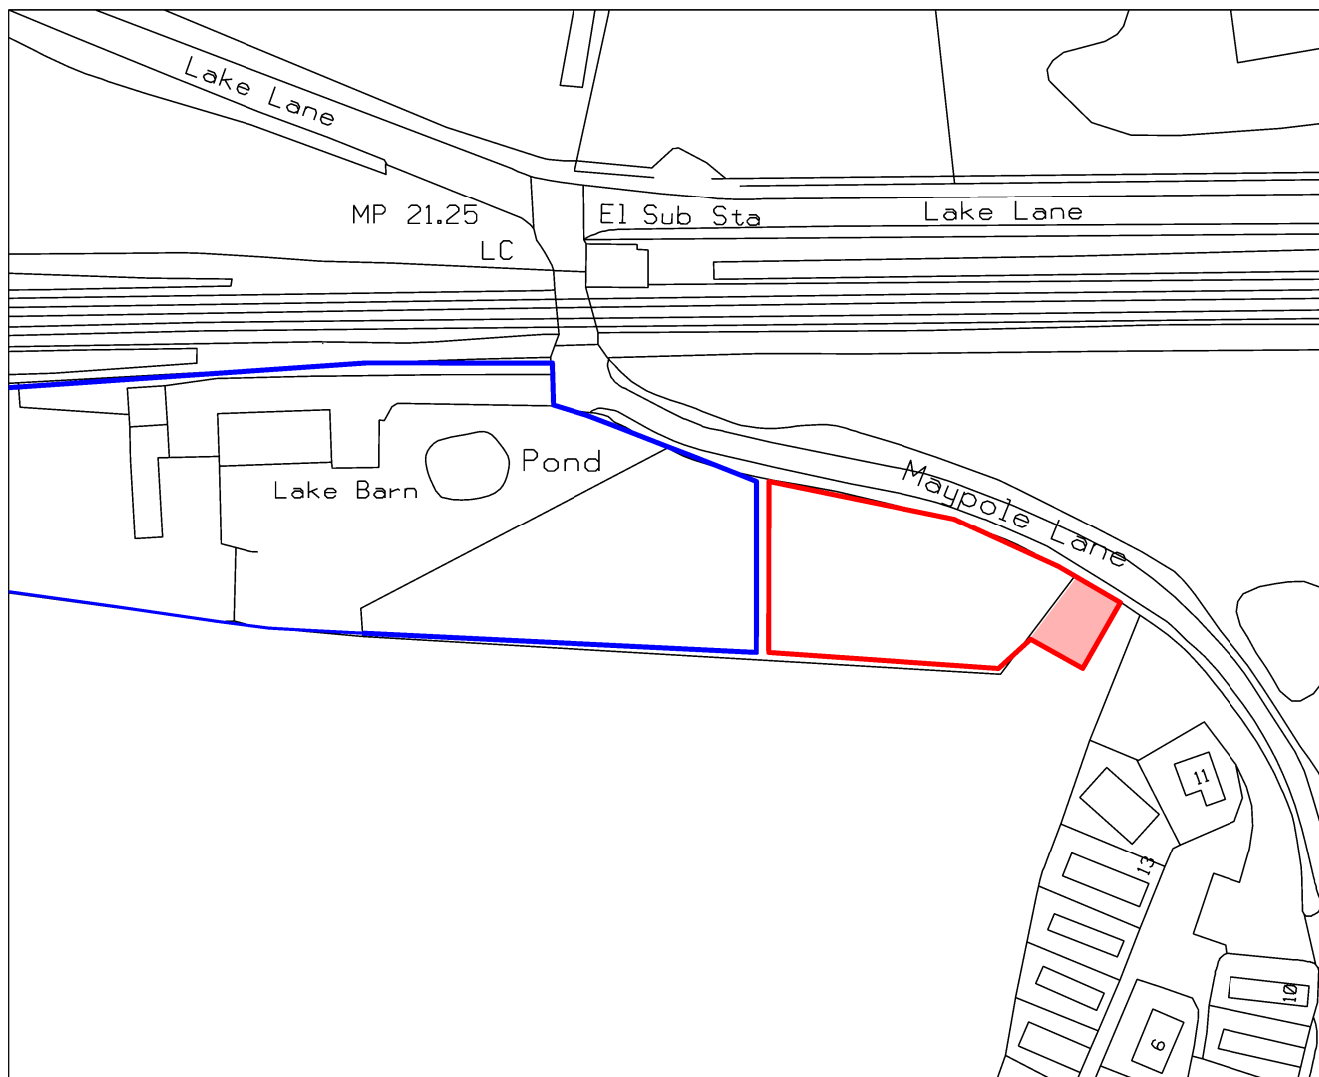

Ordnance Survey, (c) Crown Copyright 2019. All rights reserved. Licence number 100022432

Location Plan

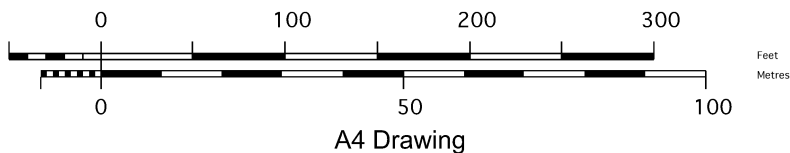

twd LIMITED

ARCHITECTS · CHARTERED SURVEYORS

TAYLOR WILLIAMS DALEY LIMITED

74 South Street Dorking Surrey RH4 2HD · 1A Salcott Road London SW11 6DQ

Tel: 01306 740158 · Fax: 01306 876533 · info@taylorwilliamsdaley.co.uk

Job title Land Adj. Lake Barn, Maypole Lane,
Yapton, Arundel, West Sussex, BN18 0DR

Drawing title Location Plan

Scale 1:1250 on A4 Date February 2018

Drawing number A18028 A(S3)01	Revision
----------------------------------	----------