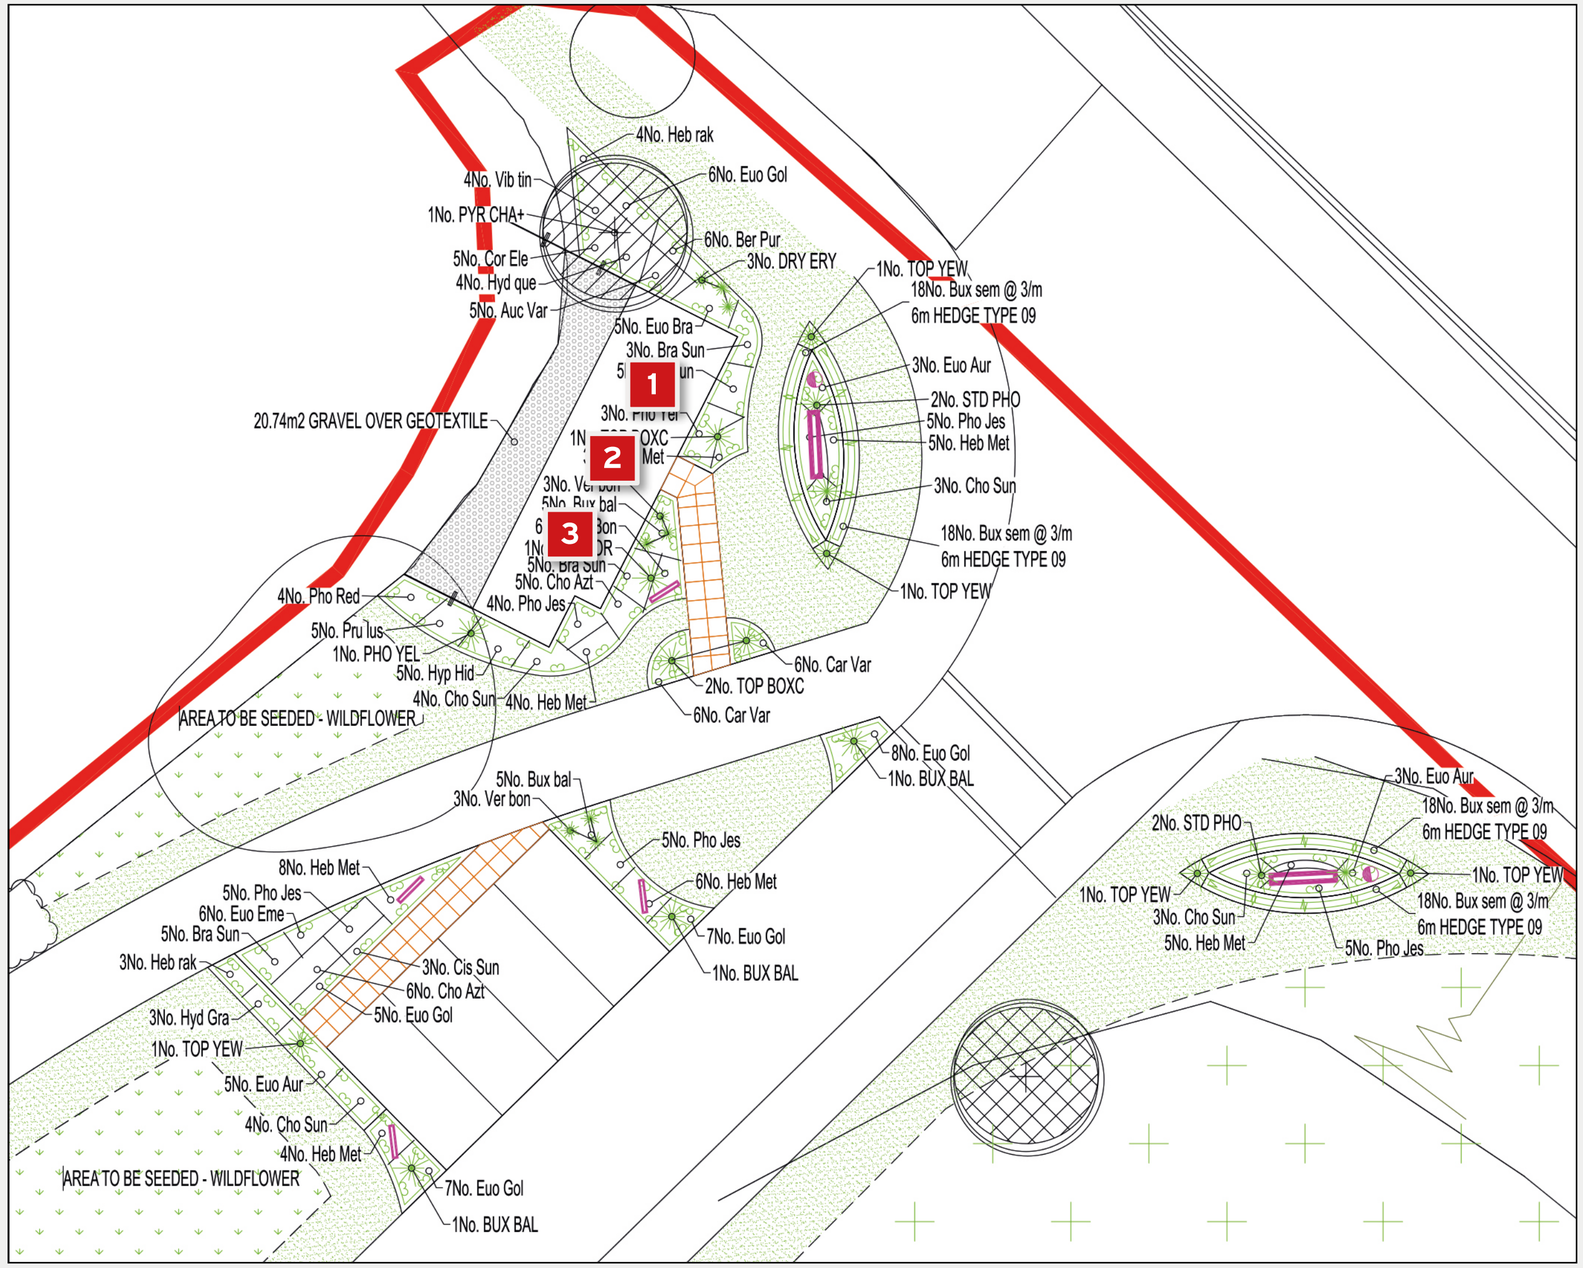

1 Cabin fascia

2 Cabin graphics

3 Cabin window graphics

BARRATT GREY
C10 M0 Y0 K72

BARRATT GREEN
C36 M0 Y88 K0

ARUN DISTRICT COUNCIL Y/32/21/A

ecosigns

Client: Barratt Southern Counties
Site: Ryebank Gate (Barratt)
Job No: Q81096 v3
Date: 24/02/2021
Designer: SM

Please note: The layout shown is for design purposes only and may not reflect final manufacture colours, all Pantone® references will be matched as closely as possible. By approving this form you agree that you accept this artwork as correct and final. It also signifies that you are happy for us to proceed with the manufacturing of the goods as per this artwork.
We reserve the right to charge an additional cost for any alterations to artwork or finished items requested after we receive approval to proceed.
Charges may be applied for multiple proofs.

Copyright: The included designs and illustrations are intended solely for, and should only be used by, those to whom this design specification is addressed.
The contents are strictly private and confidential.
Any form of reproduction, dissemination, copying, disclosure, modification or distribution is strictly prohibited without the prior written consent of Eco Signs Ltd (Company Number: 07434195) whose registered address is Eco Signs Ltd, Unit 11 Euroway Industrial Estate, Swindon, Wiltshire SN5 8YW t:01793 230230
e: hello@ecosigns.co.uk w: ecosigns.co.uk

Visual only, approximate scale, final position to be confirmed before installation.

SCALE: 1:20th at A2

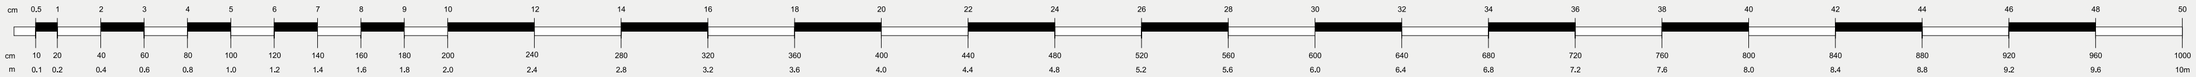

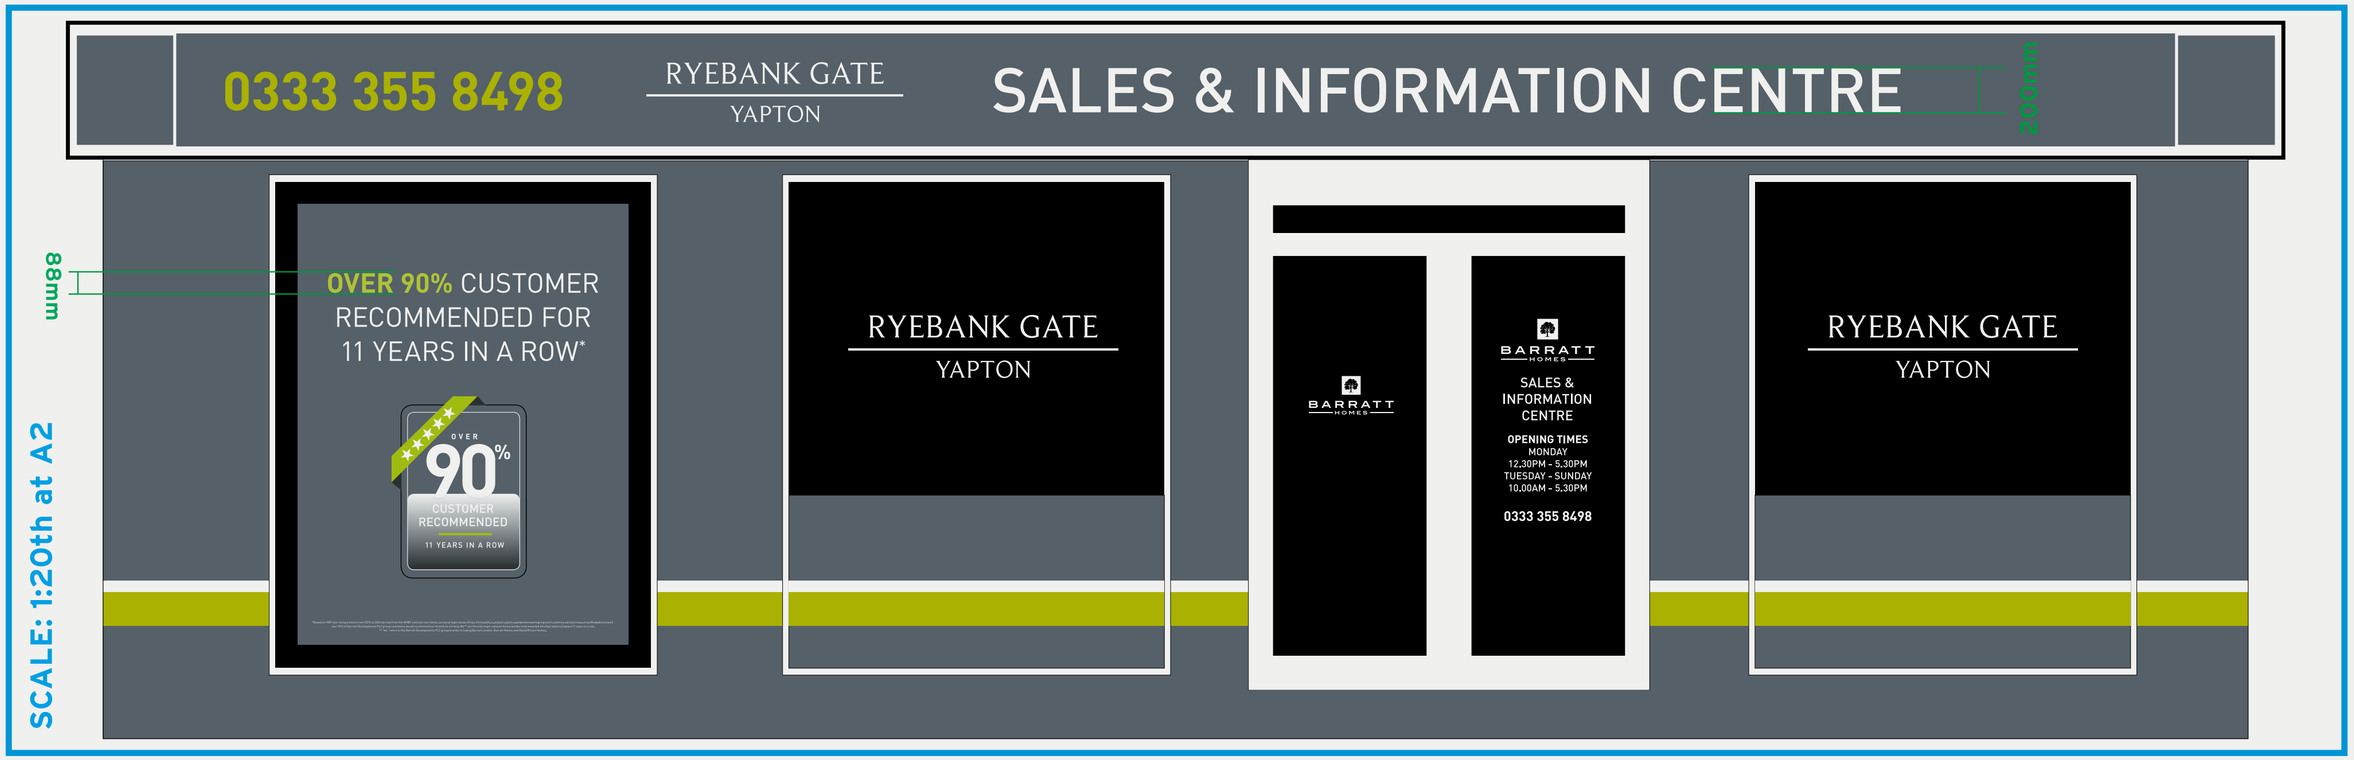

Item 1 - Quantity 1

CABIN FASCIA - Direct digital print graphics

9,754mm x 600mm - X1 TOP FRONT

3658mm x 600mm - X2 TOP SIDES

700mm x 600mm x4 CORNERS

Item 2 - Quantity 1

CABIN SIDE - Direct digital print graphics

3180mm x 2330mm - RIGHT SIDE

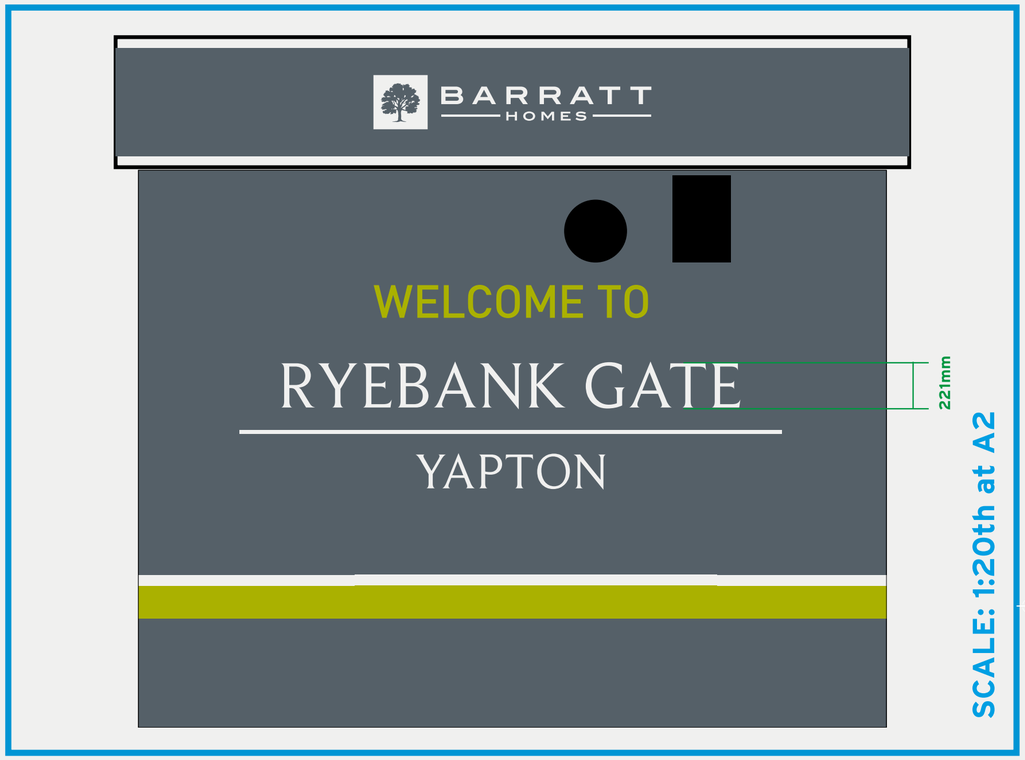

BARRATT GREY
C10 M0 Y0 K72

BARRATT GREEN
C36 M0 Y88 K0

ARUN DISTRICT COUNCIL Y/32/21/A

ecosigns

Designer: SM

Date: 24/02/2021

Job No: Q81096 v3

Site: Ryebank Gate (Barratt)

Client: Barratt Southern Counties

© Eco Signs 2020

SCALE: 1:20th at A2

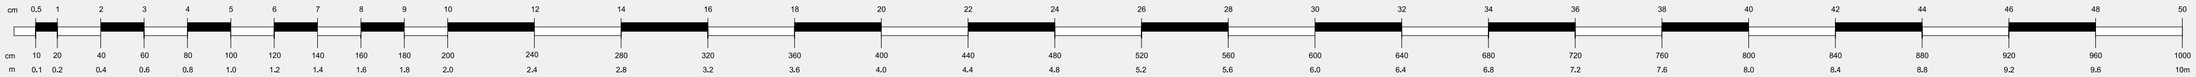

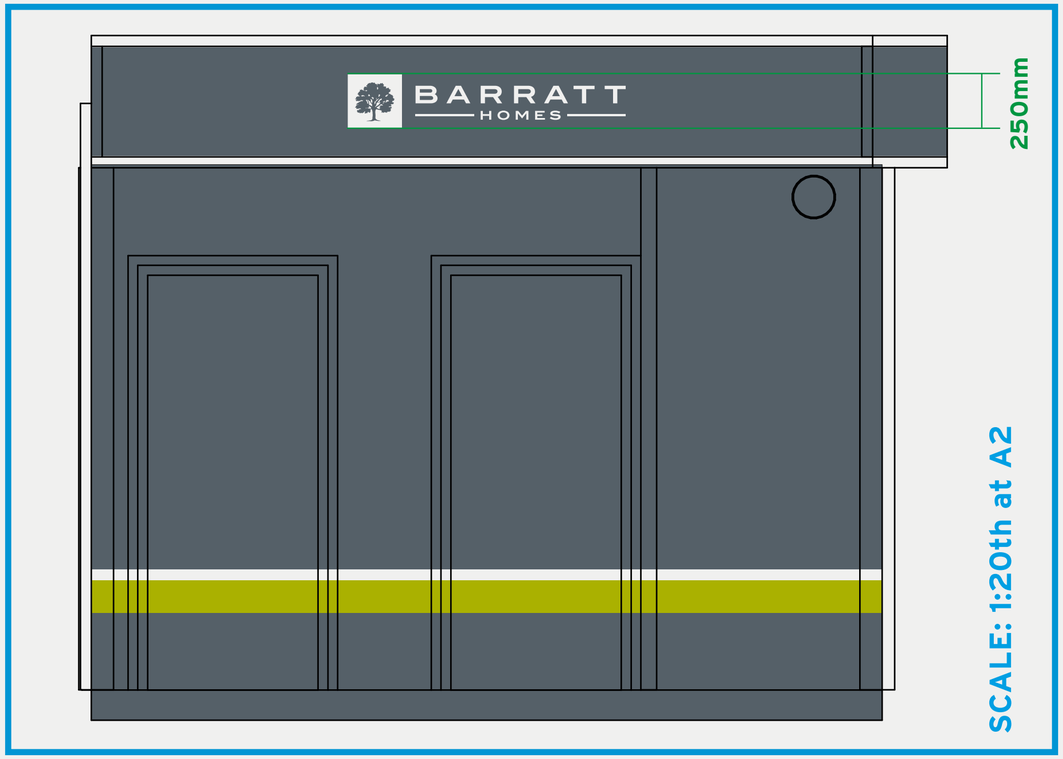

Item 2 - Quantity 1

CABIN SIDE - Direct digital print graphics

3180mm x 2330mm - LEFT SIDE

BARRATT GREY
C10 M0 Y0 K72

BARRATT GREEN
C36 M0 Y88 K0

ARUN DISTRICT COUNCIL Y/32/21/A

ecosigns

Designer: SM

Date: 24/02/2021

Job No: Q81096 V3

Site: Ryebank Gate (Barratt)

Client: Barratt Southern Counties

© Eco Signs 2020

SCALE: 1:20th at A2

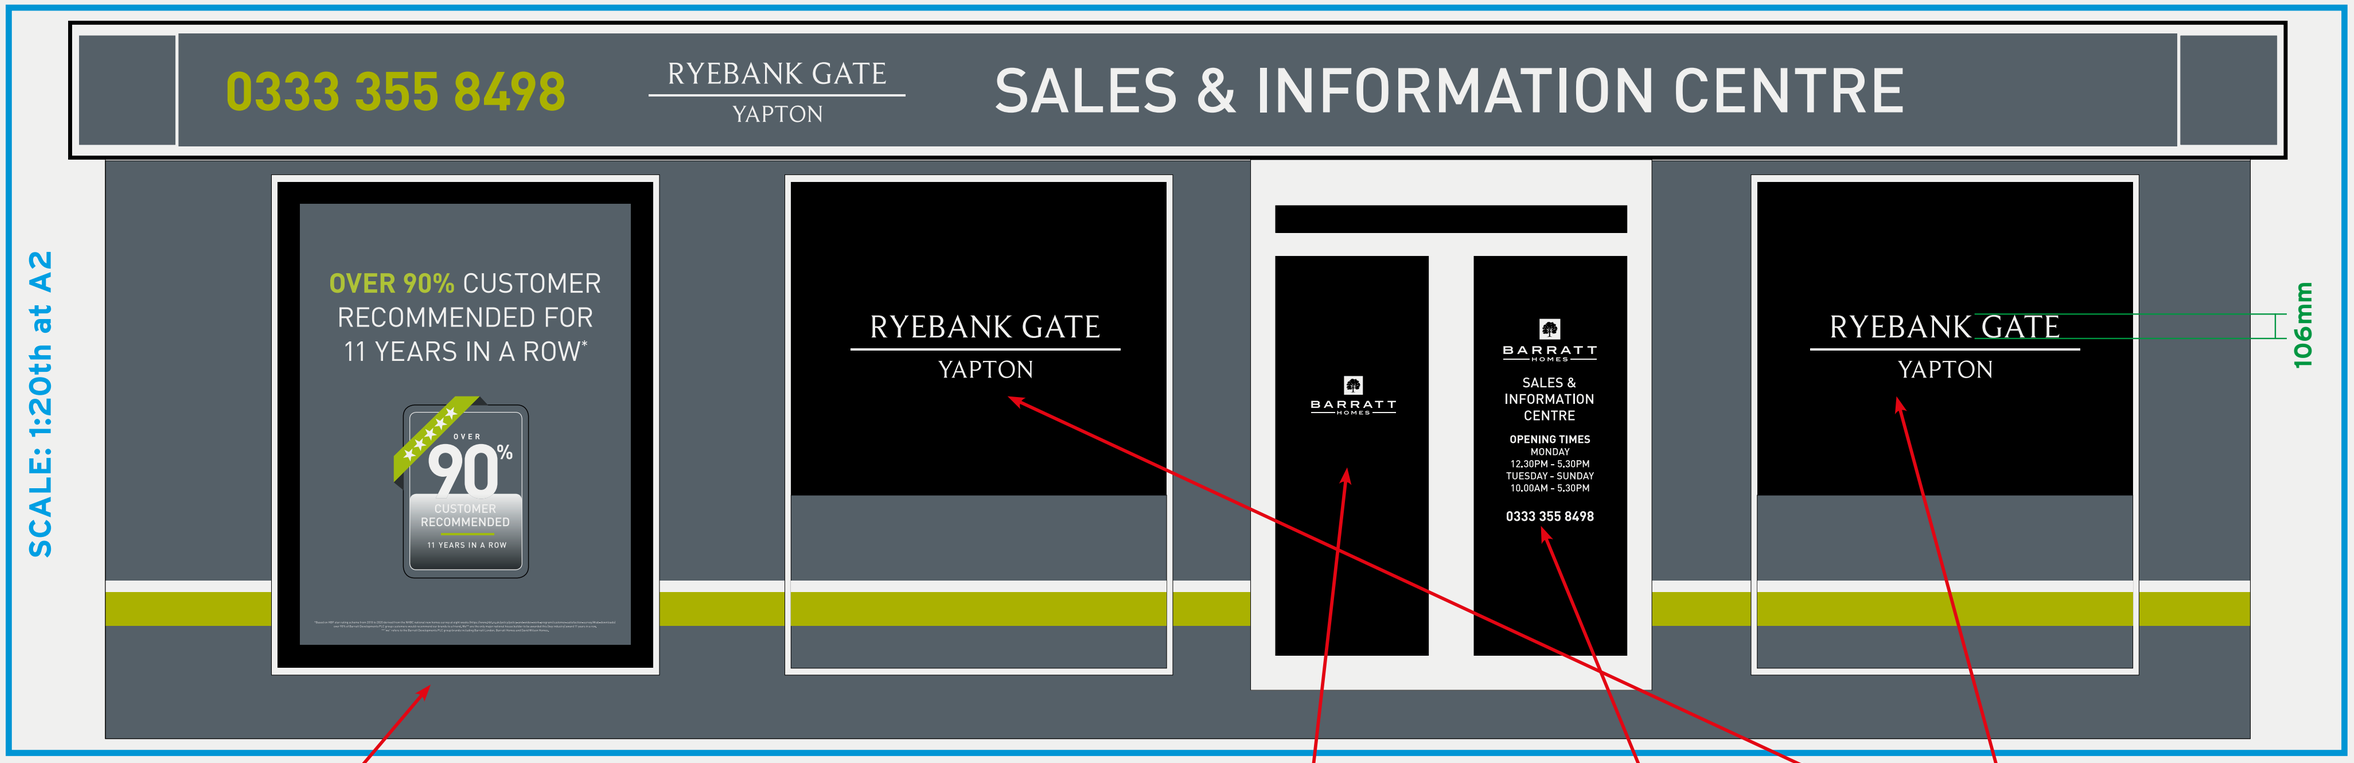

QTY X1
5 STAR MESSAGE
100mm clear border
(KITCHENETTE)

BARRATT HOMES

QTY X1
BARRATT LOGO

RYEBANK GATE
YAPTON

QTY X2

Item 3 - Quantity 1
White vinyl window graphics
For the Sales Centre

BARRATT HOMES

SALES & INFORMATION CENTRE

OPENING TIMES
MONDAY
12.30PM - 5.30PM
TUESDAY - SUNDAY
10.00AM - 5.30PM

0333 355 8498

BARRATT GREY
C10 M0 Y0 K72

BARRATT GREEN
C36 M0 Y88 K0

ARUN DISTRICT COUNCIL Y/32/21/A

ecosigns

** SMALLER VISUALS - NOT TO SCALE

Designer: SM
Date: 24/02/2021
Job No: Q81096 v3
Site: Ryebank Gate (Barratt)
Client: Barratt Southern Counties

© Eco Signs 2020