

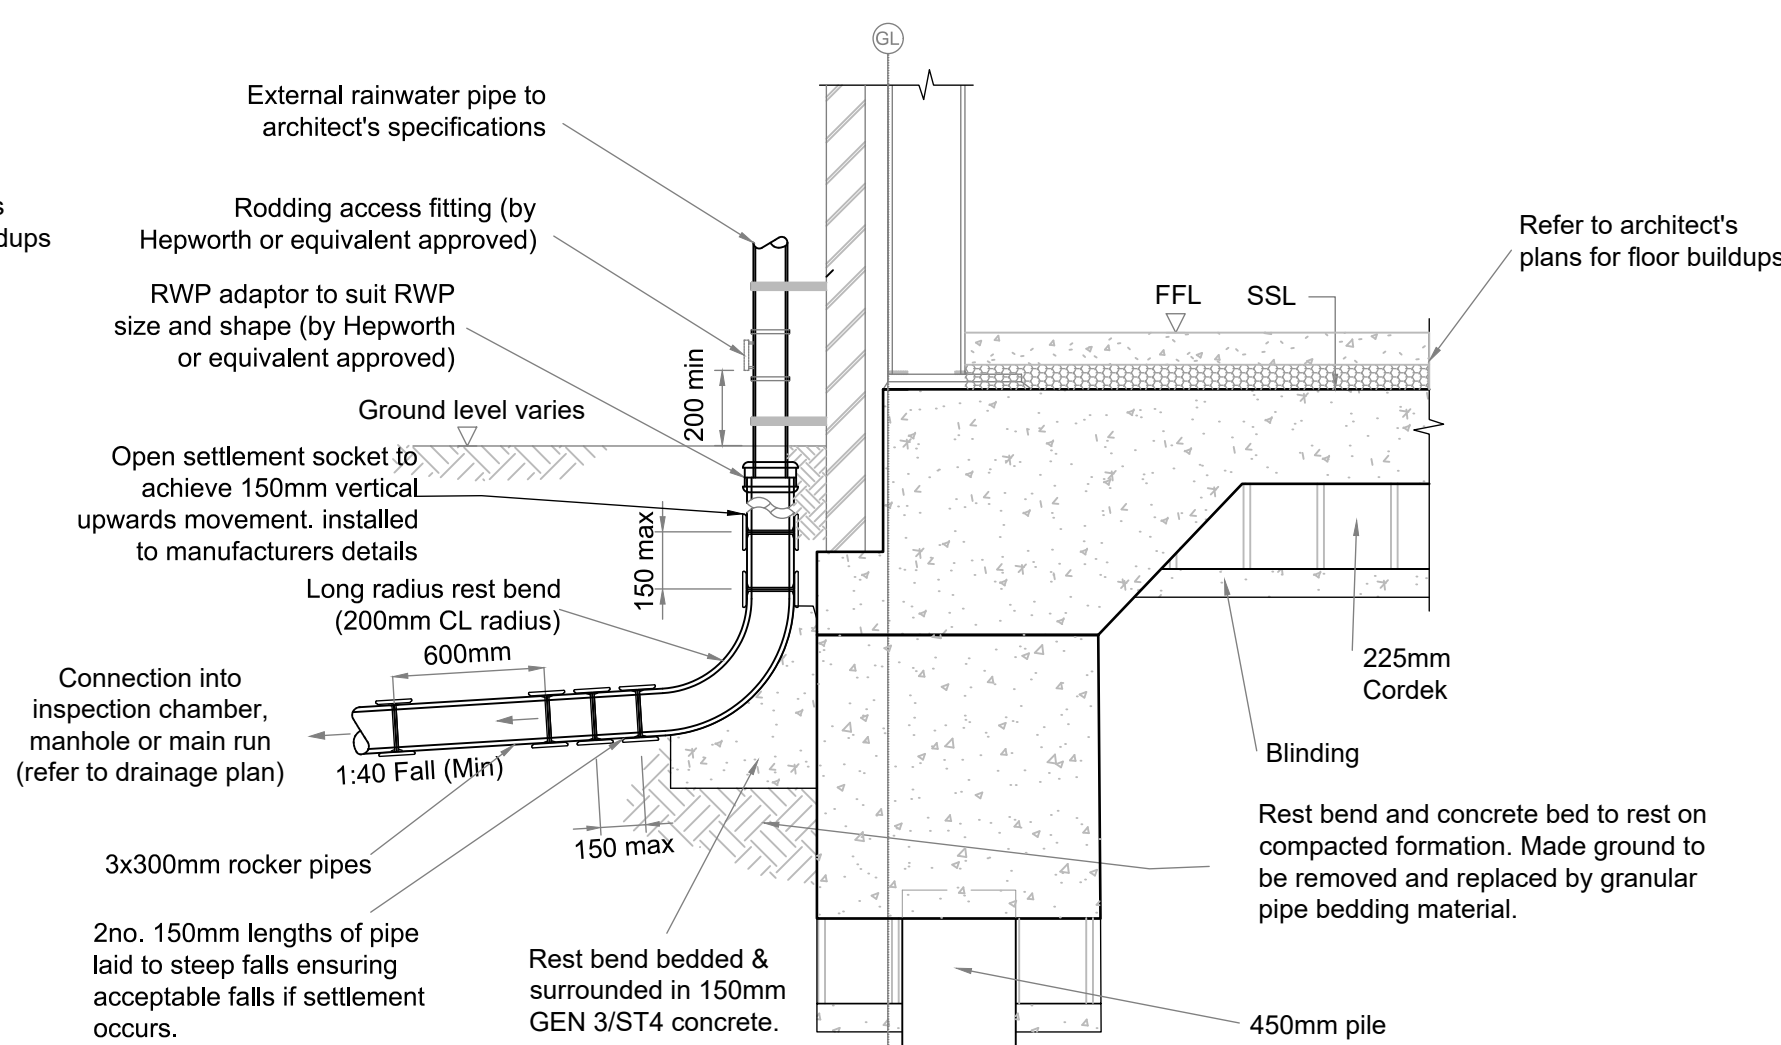


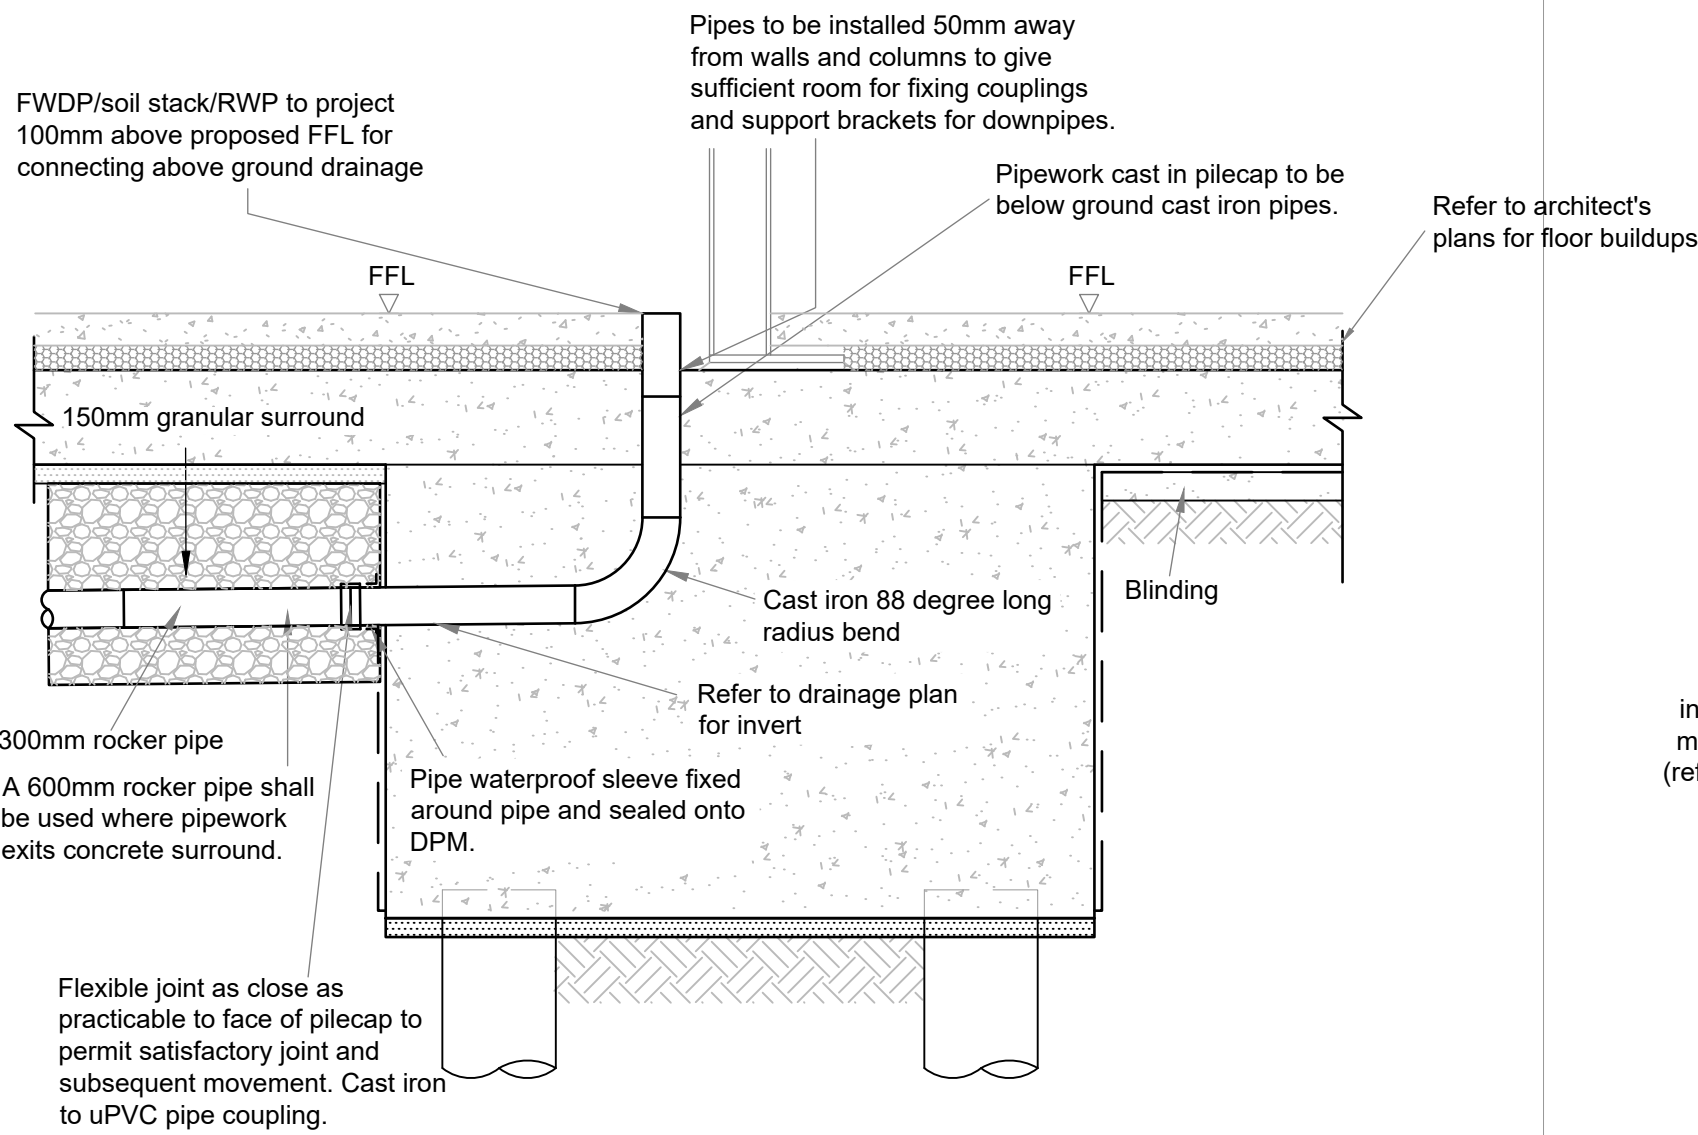


Typical roddable external rainwater pipe connection detail

Scale 1:20

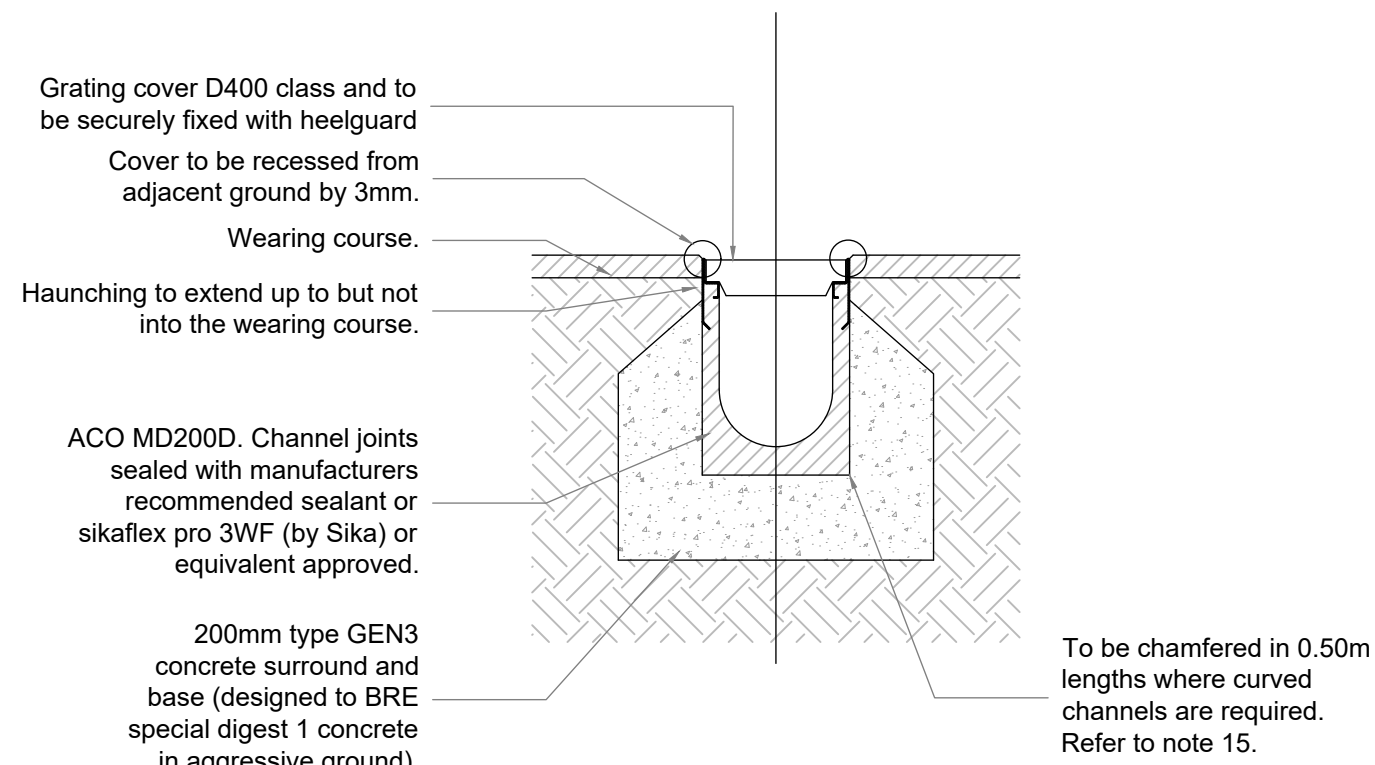


Channel Drain within Service Yard
Heavy duty vehicular and pedestrian areas

Scale 1:20

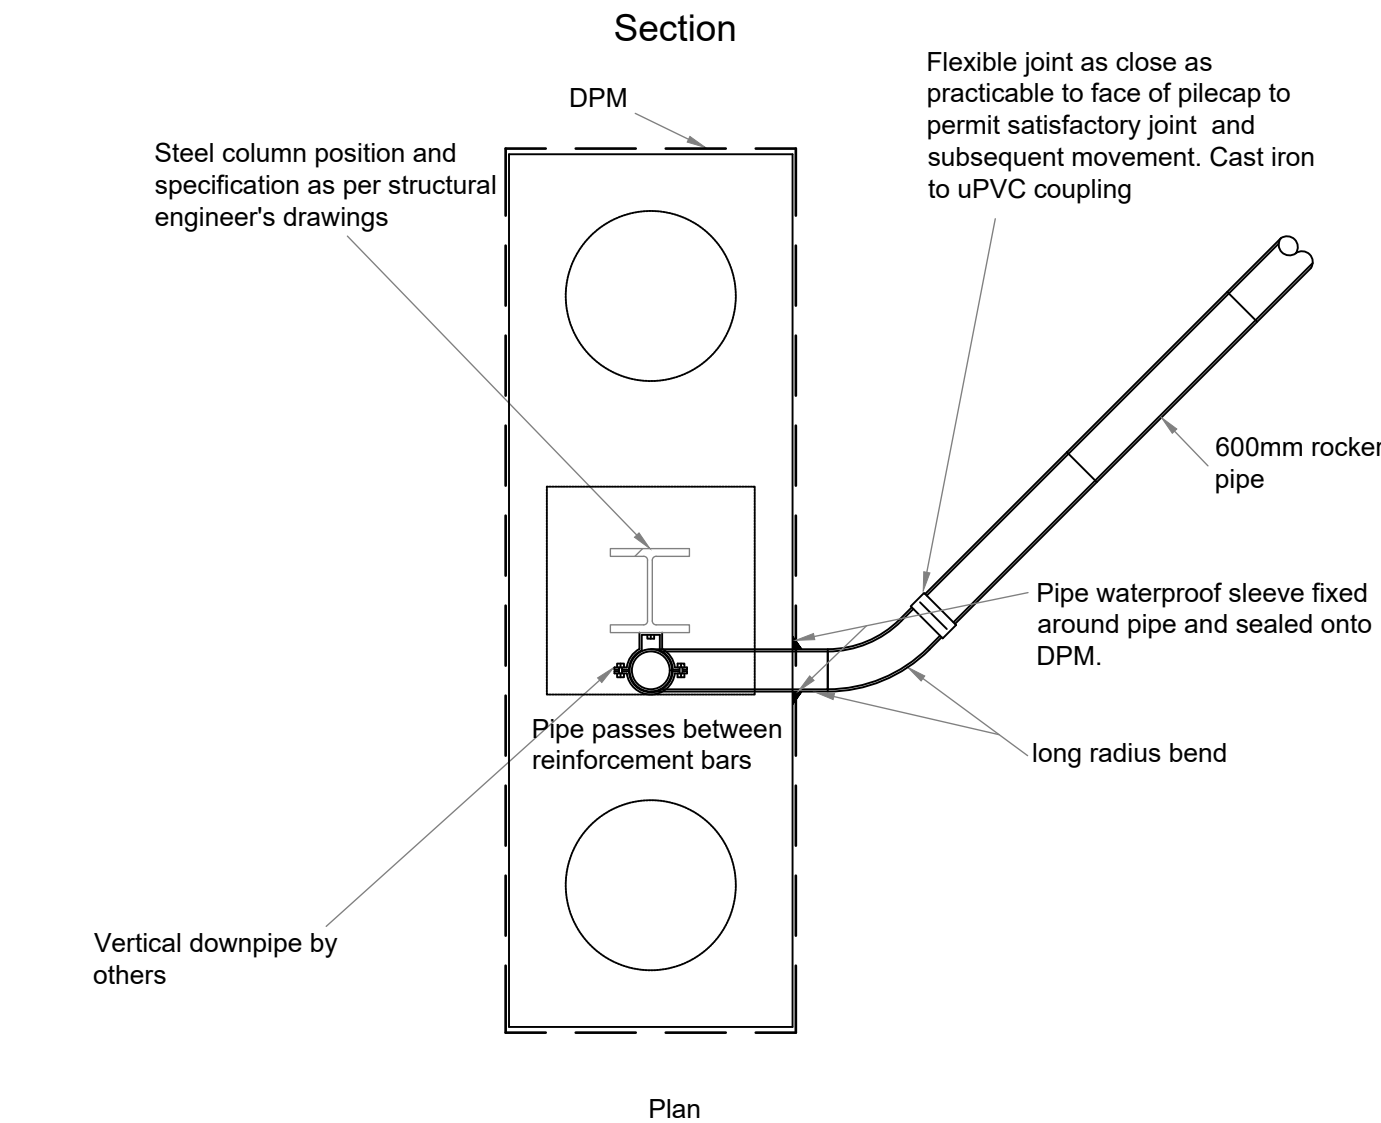


FWDP/SS or RWP cast in typical suspended slab and pile cap


Scale 1:25

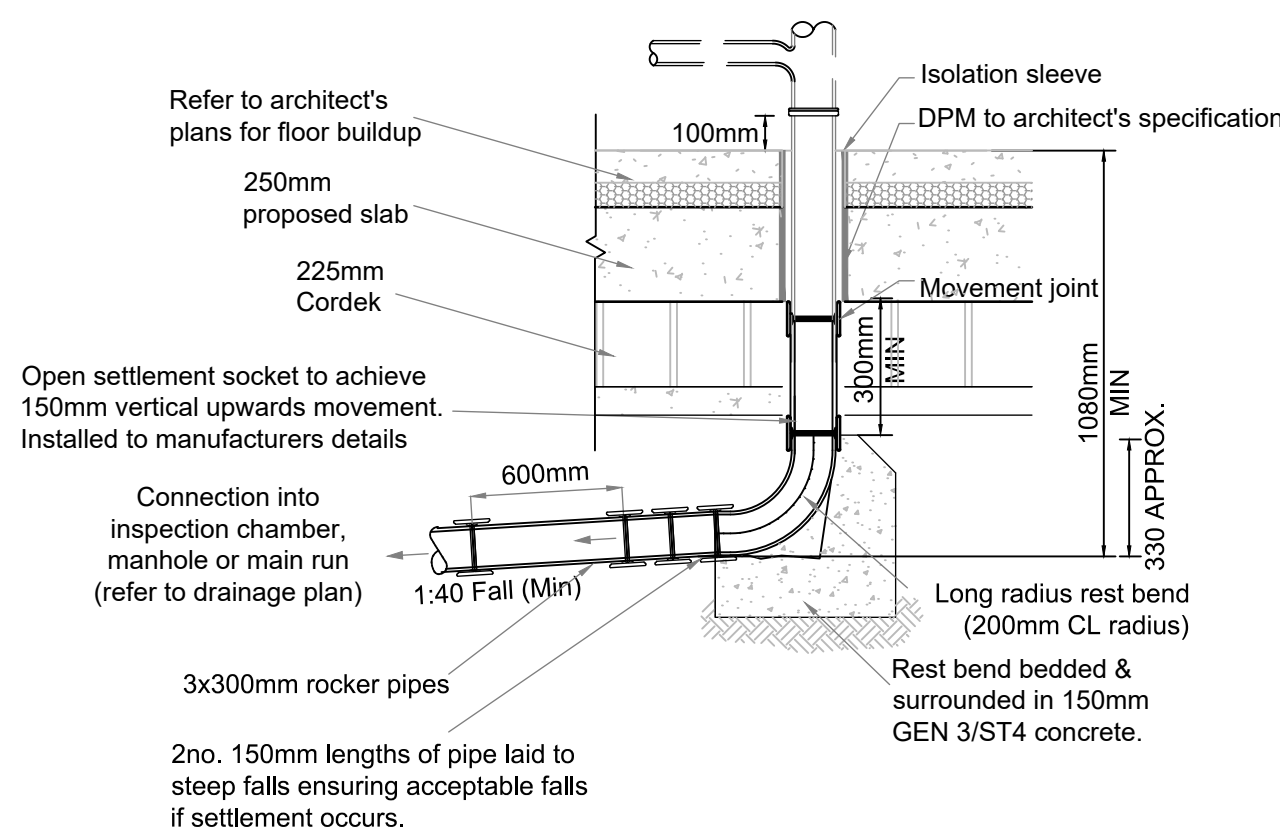


Typical underslab pipe bedding details for pipework under suspended slab
(for all under slab pipe depths) (areas of potential heave)

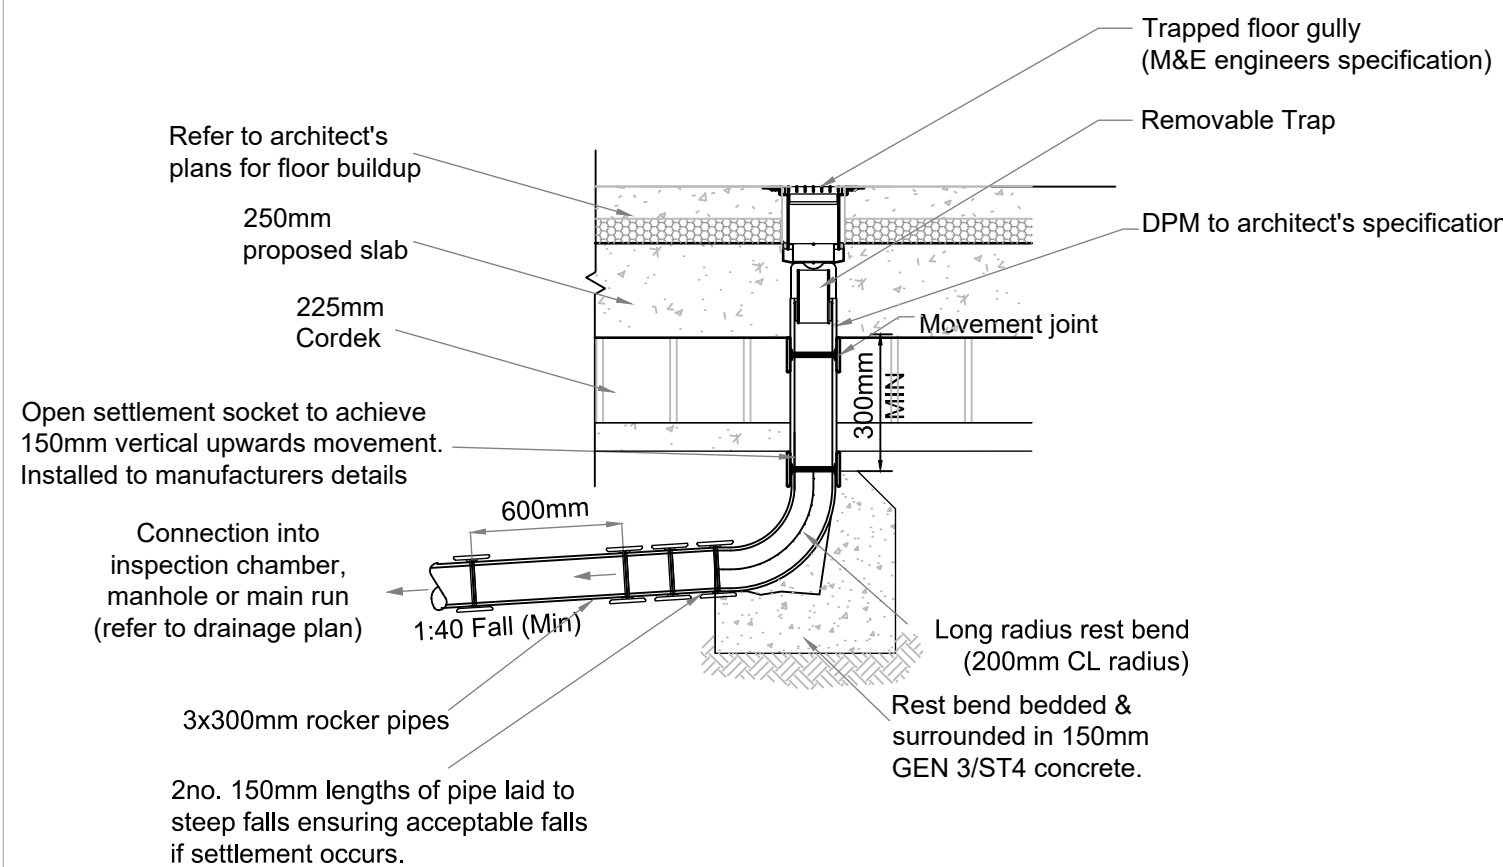

Internal Floor Gully Detail (Trapped)
(areas of potential heave)

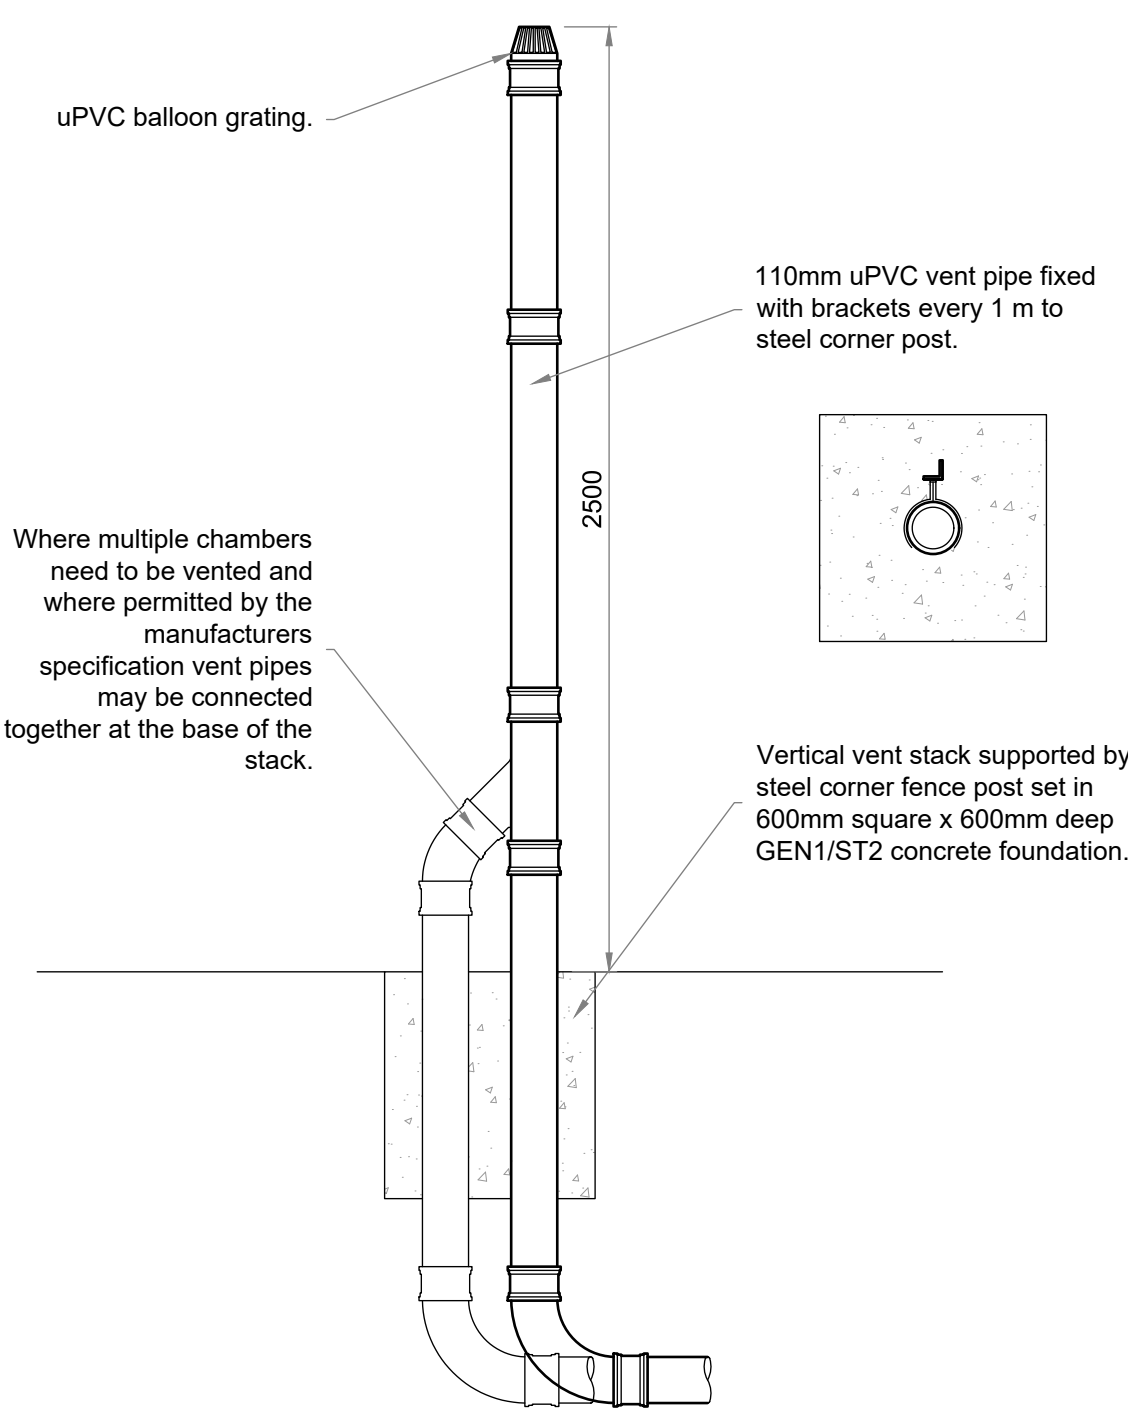

Typical vent pipe arrangement

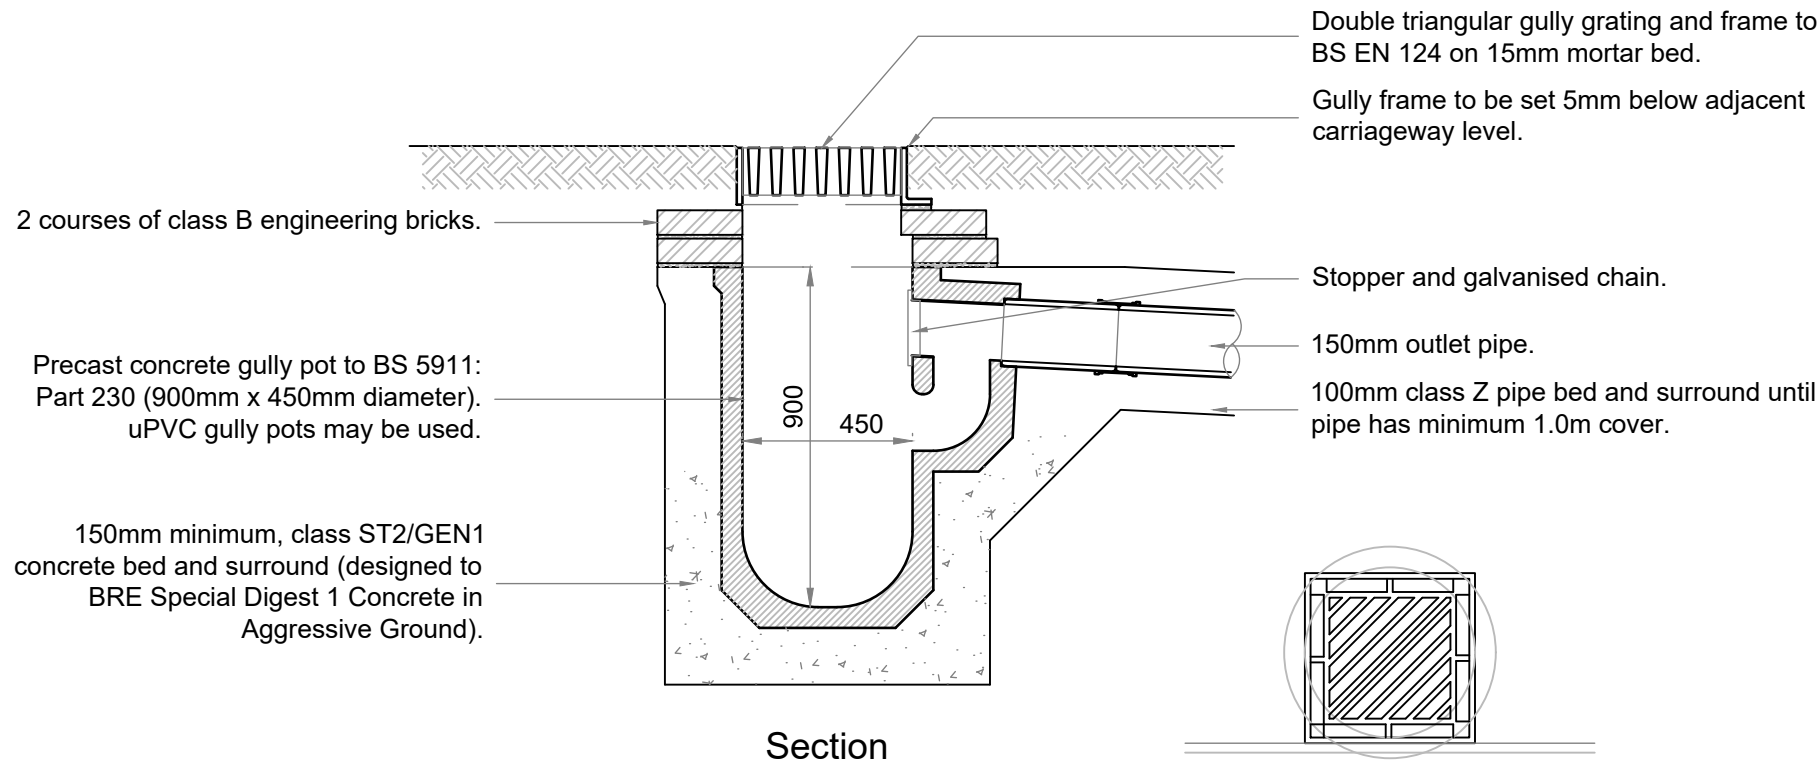

Section

Road Gully
Scale 1:20

Grating plan

Notes

- Do not scale from this drawing on print or electronically. Work from figured dimensions only.
- No deviation from the details on this drawing is allowed without CampbellReith's prior permission in writing.
- Read this drawing with all Architect's, Service Engineer's and CampbellReith's relevant details, specifications and drawings.
- All work is to be done in accordance with the relevant specifications issued by CampbellReith, British Standard Codes of Practice, Statutory Requirements and the Contract Documents.
- Drawing status:**
P: Preliminary Evolving drawings for approvals, tenders, billings etc.
C: Construction Fully developed drawings issued under instructions for construction.
- Only status C drawings to be used for construction.
- Suitability code:
Work in progress
S0 - Work in progress
Shared (Non-contractual)
S1 - For coordination, **S2** - For information, **S3** - For internal review and comment, **S4** - For construction approval.
Documentation (For contractors purposes)
D1 - For Costing, **D2** - For Tender, **D3** - For contractor design, **D4** - for manufacture/procurement.
Construction
A - For construction, **B** - For construction but with comments (i.e. areas in abeyance), **CR** - Construction Record (Final Construction ONLY). Any deviations to that which is on site is not the liability of CampbellReith)

P1	Issued for Tender	02.07.21	SH
Rev	Description	Date	By

CampbellReith
consulting engineers

London	020 7340 1700	☐ Manchester	0161 819 3060
Surrey	01737 784 500	☒ Birmingham	01675 467 484
Bristol	0117 916 1066	☐ Dubai	00 971 4345 7088
www.campbellreith.com			

Job Title	Central Arun Crematorium
Client	Westerleigh

Drainage Construction Details Sheet 3						
---	--	--	--	--	--	--

Drawn by	Date made	Scale @ A1	Checked by	Suitability	CR Project
SH	June'21	As Shown	AJH	S2	13591

Project No.	Originator	Volume	Lvl/Loc	Type	Role	Number	Rev
13591	CRH	XX	XX	DR	C	5303	P1