
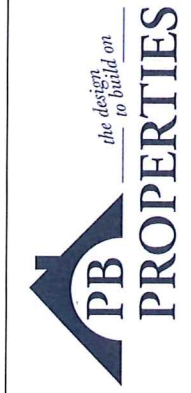
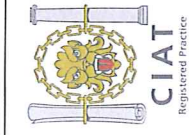


0 1 2 3 4 5 M

PROPOSED GROUND FLOOR PLOT 2

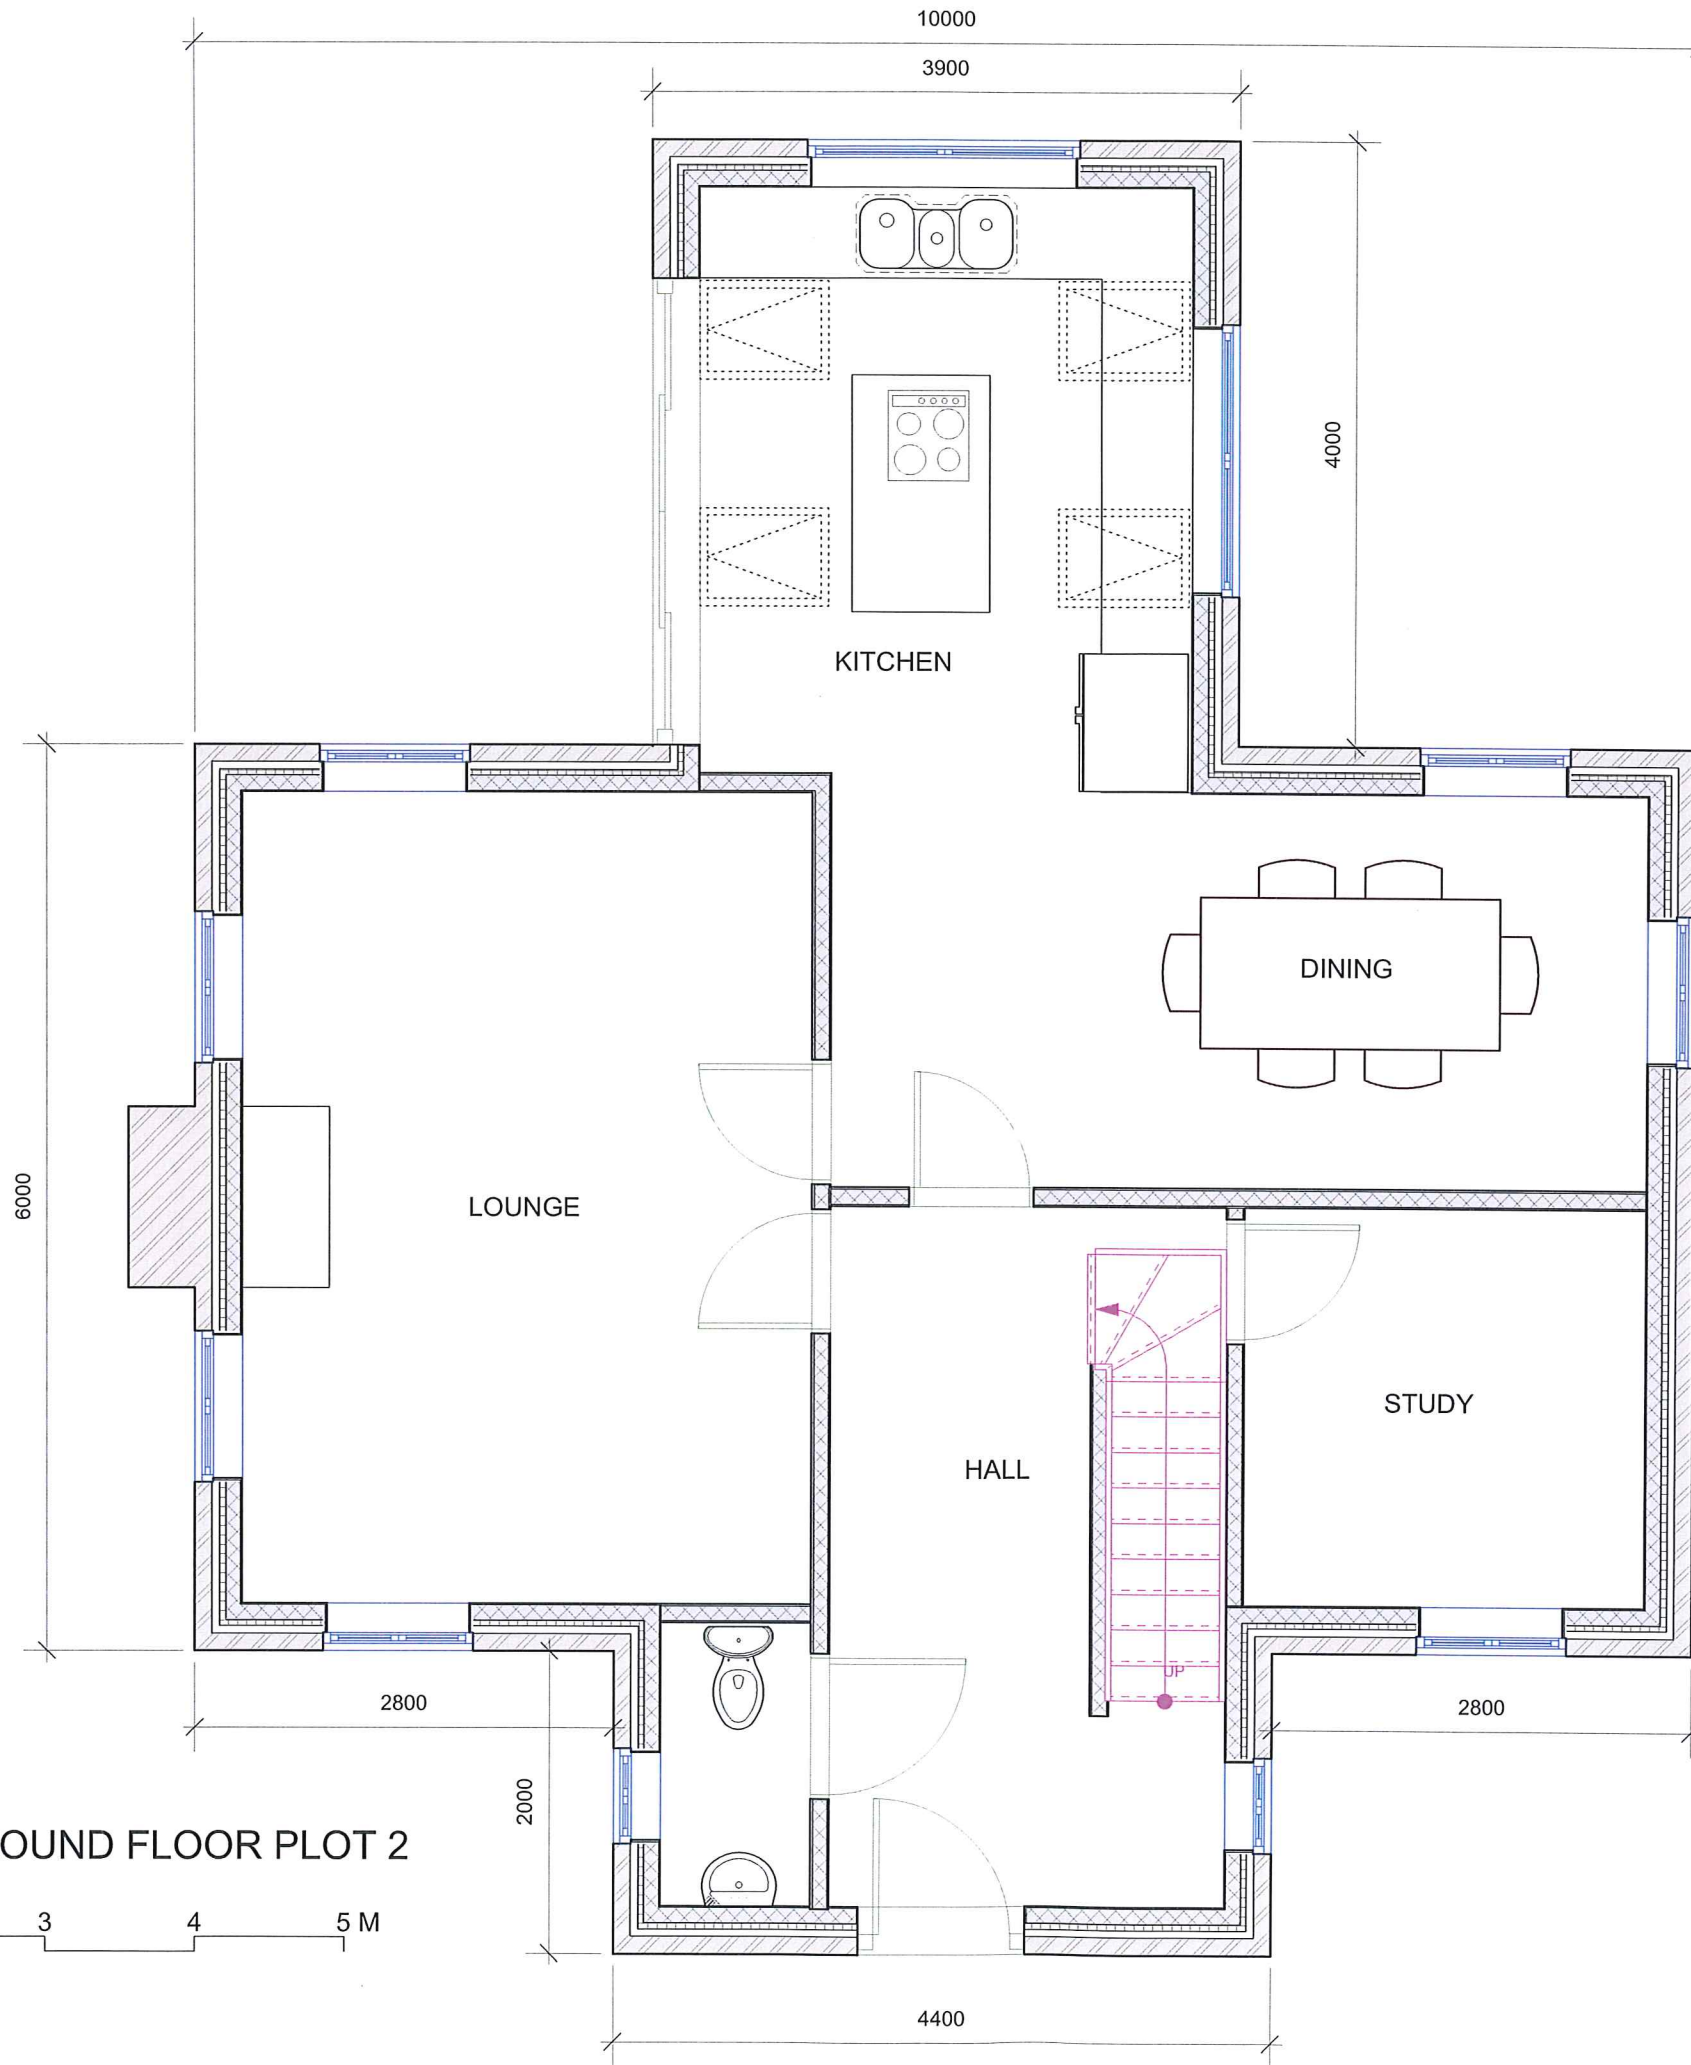

Paul Maggs MCiAT
Hazelwood, Harbottle Road,
West Chiltington RH20 2LG
Tel: 01798 813298
paul@pbproperties.co.uk
www.pbproperties.co.uk

Client: BUCKNELL
Site Address:
STAKERS FARM
NORTHERD ROAD
YAPTON
BN18 ODU

Project Title:
NEW DEVELOPMENT
1 NO 5 BED UNIT
1 NO 3 BED UNIT

Scales:
1:50
Plan No. D 1116/304/09
Drawings produced using Vectorworks CAD. Only
written dimensions to be respected.
Copyright protected to PB Properties