
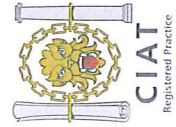


0 1 2 3 4 5 M

PROPOSED ROOF PLAN PLOT 2

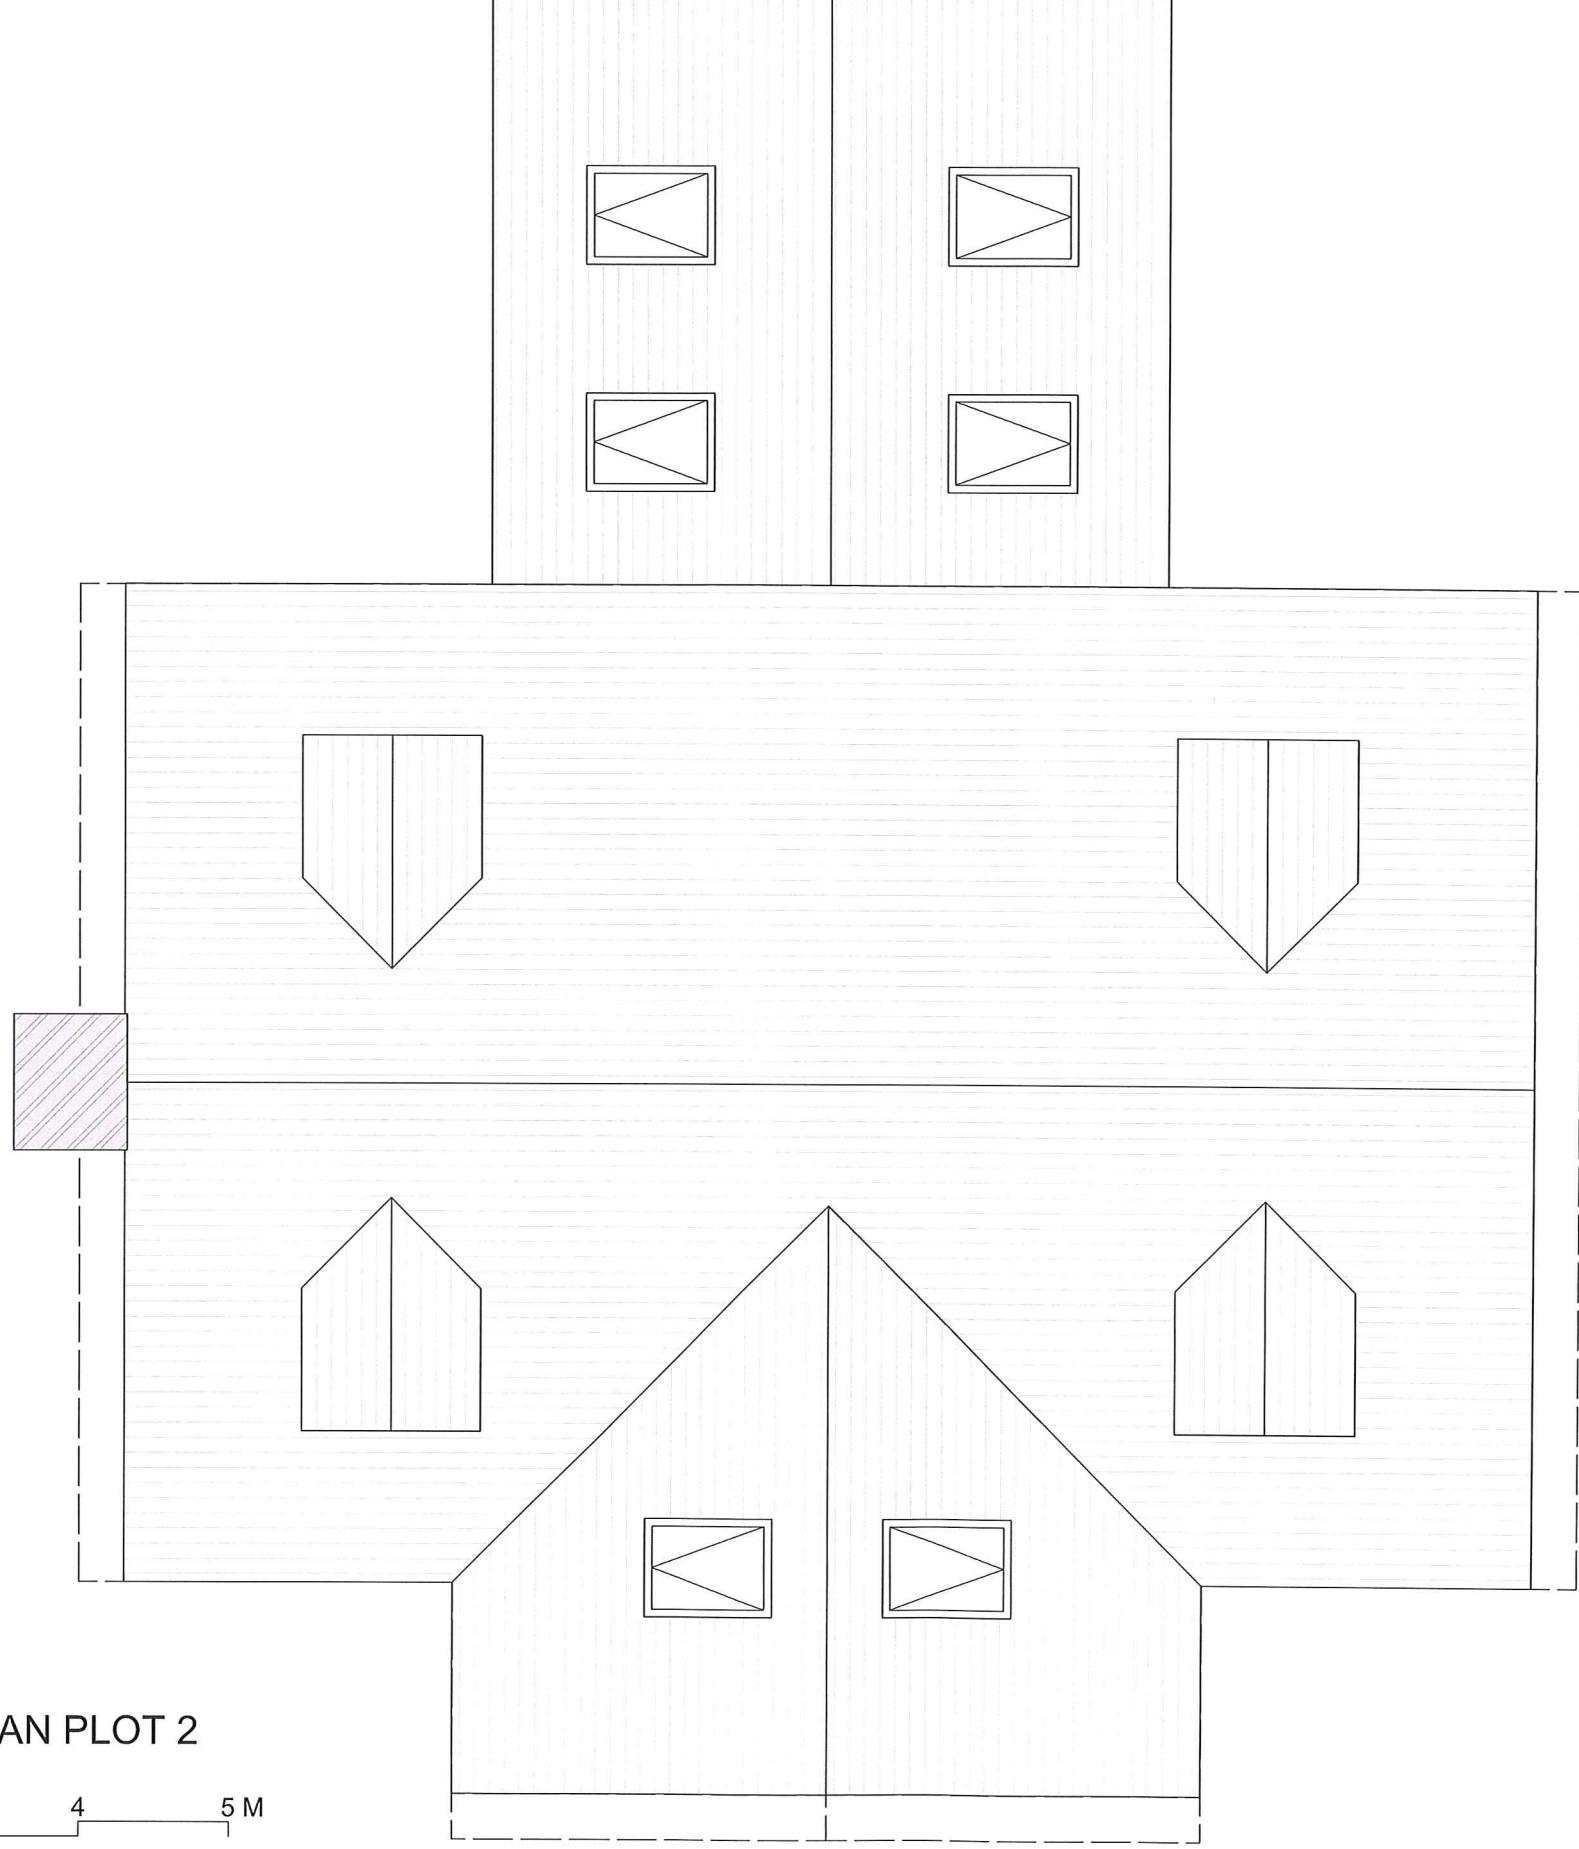

Paul Maggs MCIAT
Hazelwood, Harbottle Road,
West Chilmington RH20 2LG
Tel: 01798 813298
paul@pbproperties.co.uk
www.pbproperties.co.uk

Client: **BUCKNELL**
Site Address:
**STAKERS FARM
NORTHEND ROAD
YAPTON
BN18 ODU**

Project Title:
**NEW DEVELOPMENT
1 NO 5 BED UNIT
1 NO 3 BED UNIT**
Date: **November 2016**

Scales:
1:50
Plan No. **D 1116/304/11**
Drawings produced using Vectorworks CAD. Only
written dimensions to be respected.
Copyright protected to PB Properties