



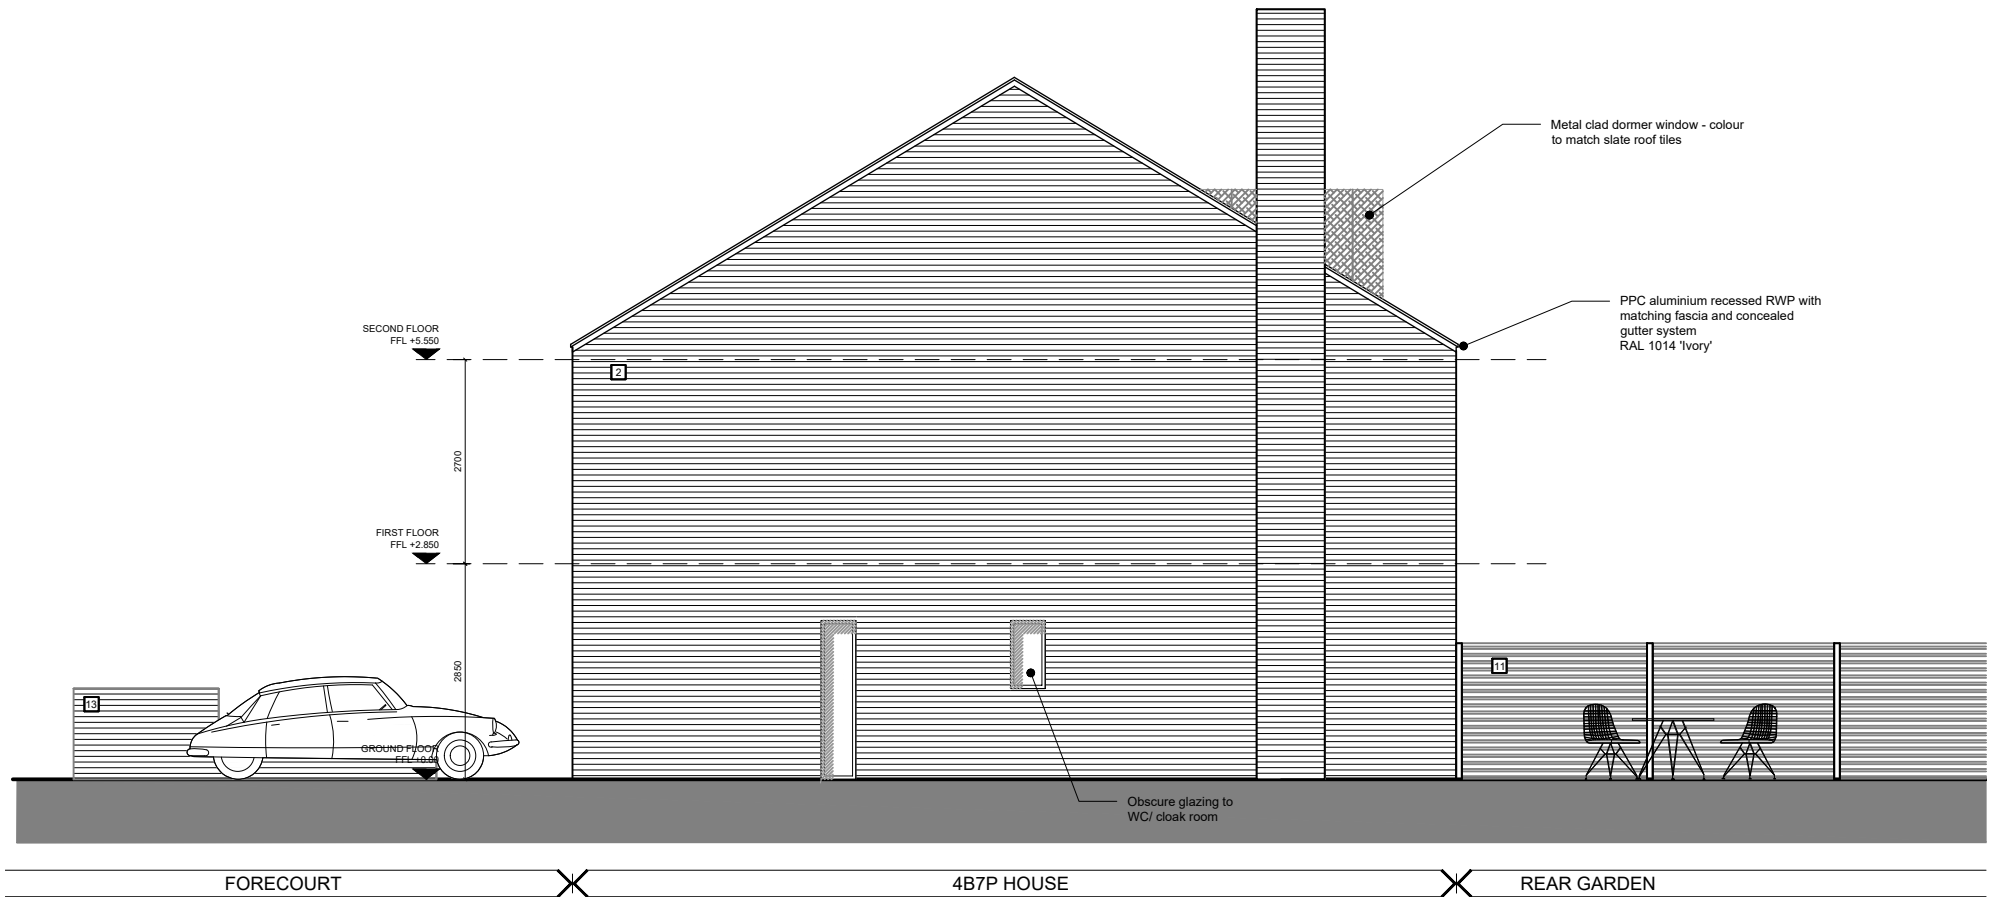


3-3 side elevation



4-4 side elevation

proposed 4B7P house elevations 1:100

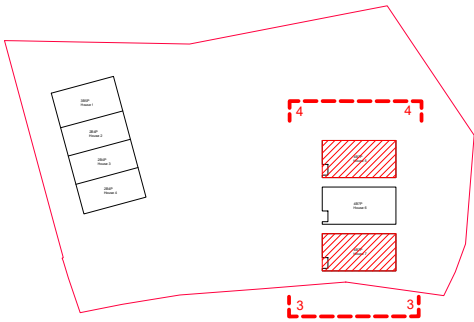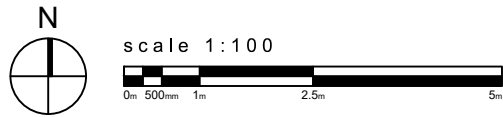

key plan 1:1200

key:

Elevation Material Key:

- | | | | |
|---|---|----|---|
| 1 | Light buff brickwork (terrace) 'Suffolk Chaucer' | 10 | Timber pergola to car port |
| 2 | Light buff multi stock (detached) 'Oakington Buff' | 11 | 1.8m high venetian timber fence and gate |
| 3 | Natural stone feature surround to window (detached) | 12 | Timber picket fence |
| 4 | Brick feature surround to window (terrace) 'Oakington Buff' | 13 | Brick and timber refuse store and planter |
| 5 | PPC aluminium timber composite window system RAL 1014 'Ivory' | | |
| 6 | PPC aluminium composite front door RAL 1014 'Ivory' | | |
| 7 | Natural slate roof tile with matching ridge tile and integrated PV tiles (eg.Domiz slate) | | |
| 8 | Velux top hung rooflights | | |
| 9 | Inset PPC RWP with gutter RAL 1014 'Ivory' | | |

Rev.	Description	by	check	date	

REVISIONS

Project name:
Sunnymead Farm, North End Road, Yapton, Arundel BN18 0DL

Drawing name:
Proposed 4B7P House Side Elevations

ARUN DISTRICT COUNCIL Y/33/20/PL

Project no.:
18010

Scale @
1:100 @ A3

Drawing no.:
P331

Drawn by
JB

Revision:
-

Checked by
DJS

Status:
PLANNING

Date
07.2018

This drawing is copyright of Cover Storey Architects LLP

All dimensions must be verified on site prior to construction

Do not scale this drawing except for planning application purposes

Cover Storey
Architects
Cover Storey Architects LLP
Tel. 02392 006266
The Studio, 18 St Georges Avenue, Havant
info@coverstorey.co.uk
PO9 2RX
www.coverstorey.co.uk