

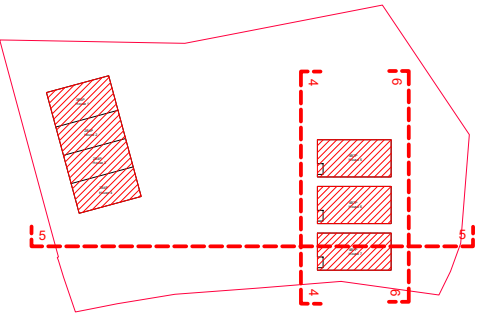
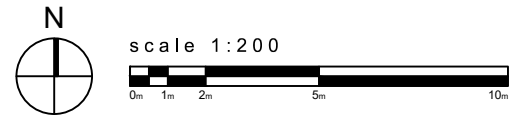


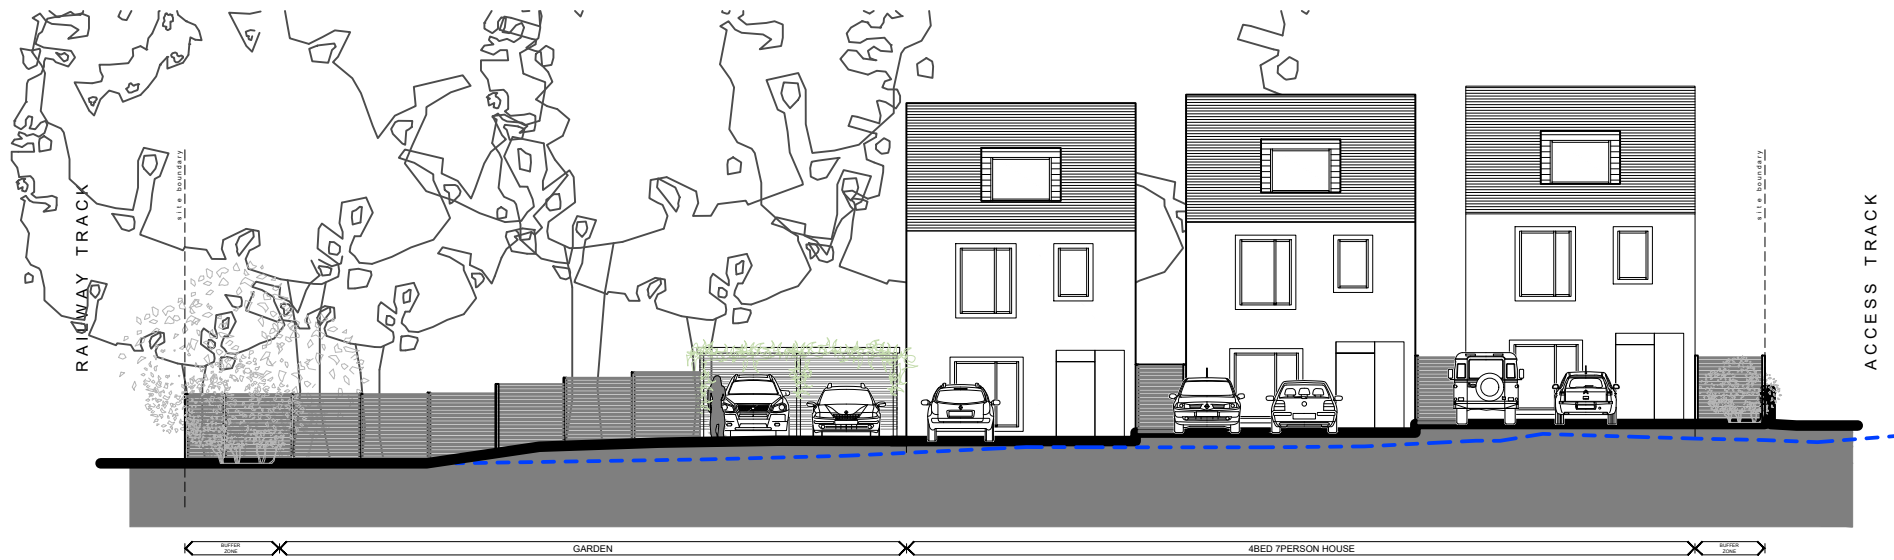


4-4 front elevation 4bed houses

key plan 1:1200

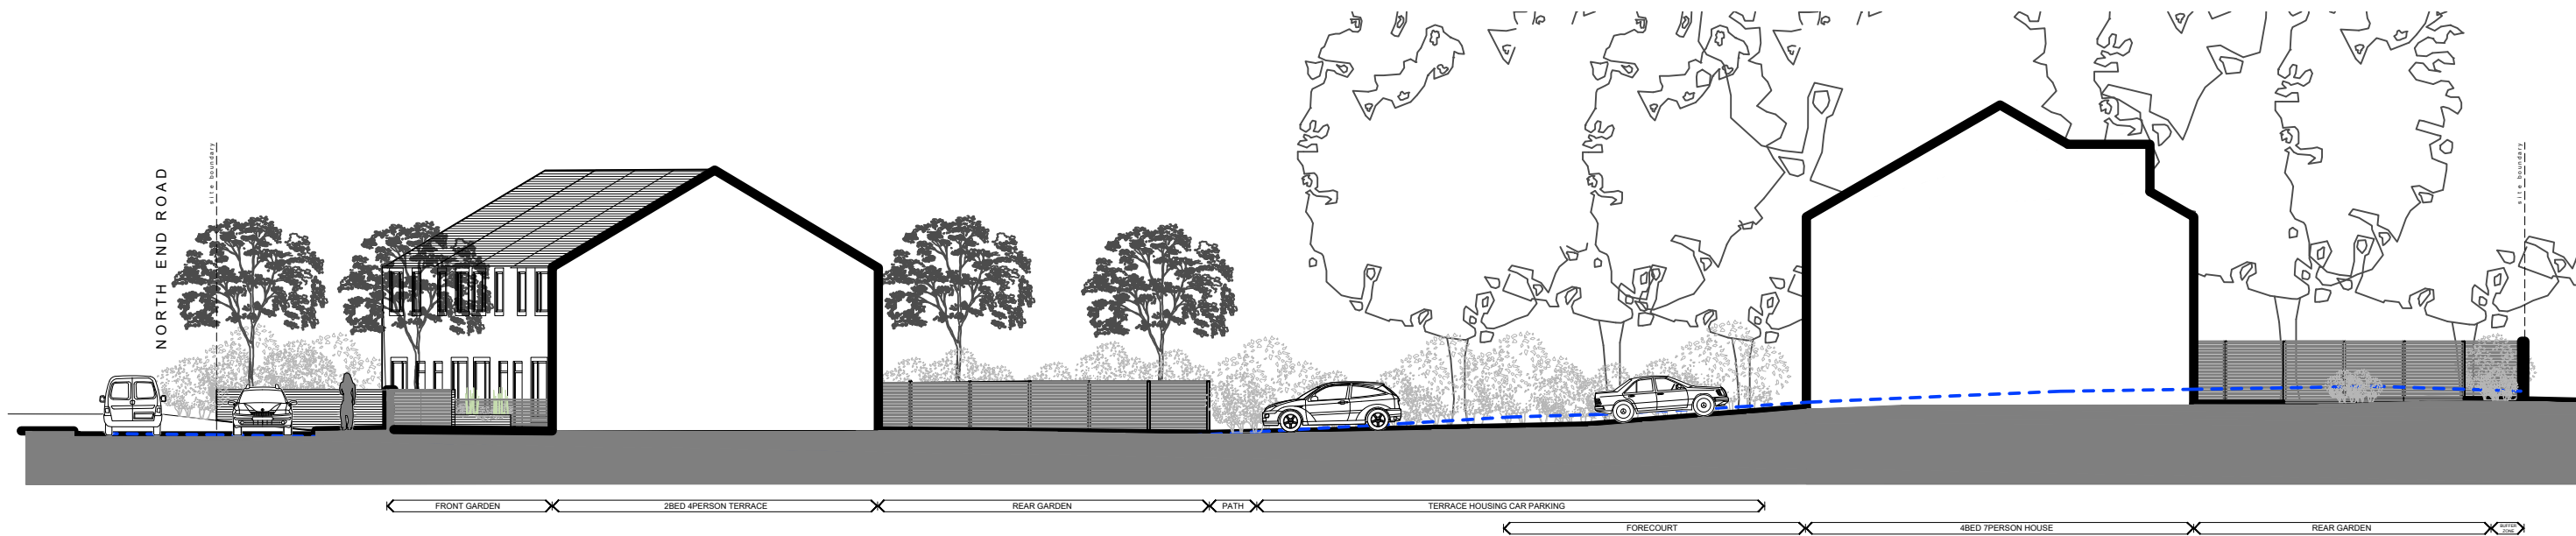

5-5 side elevation

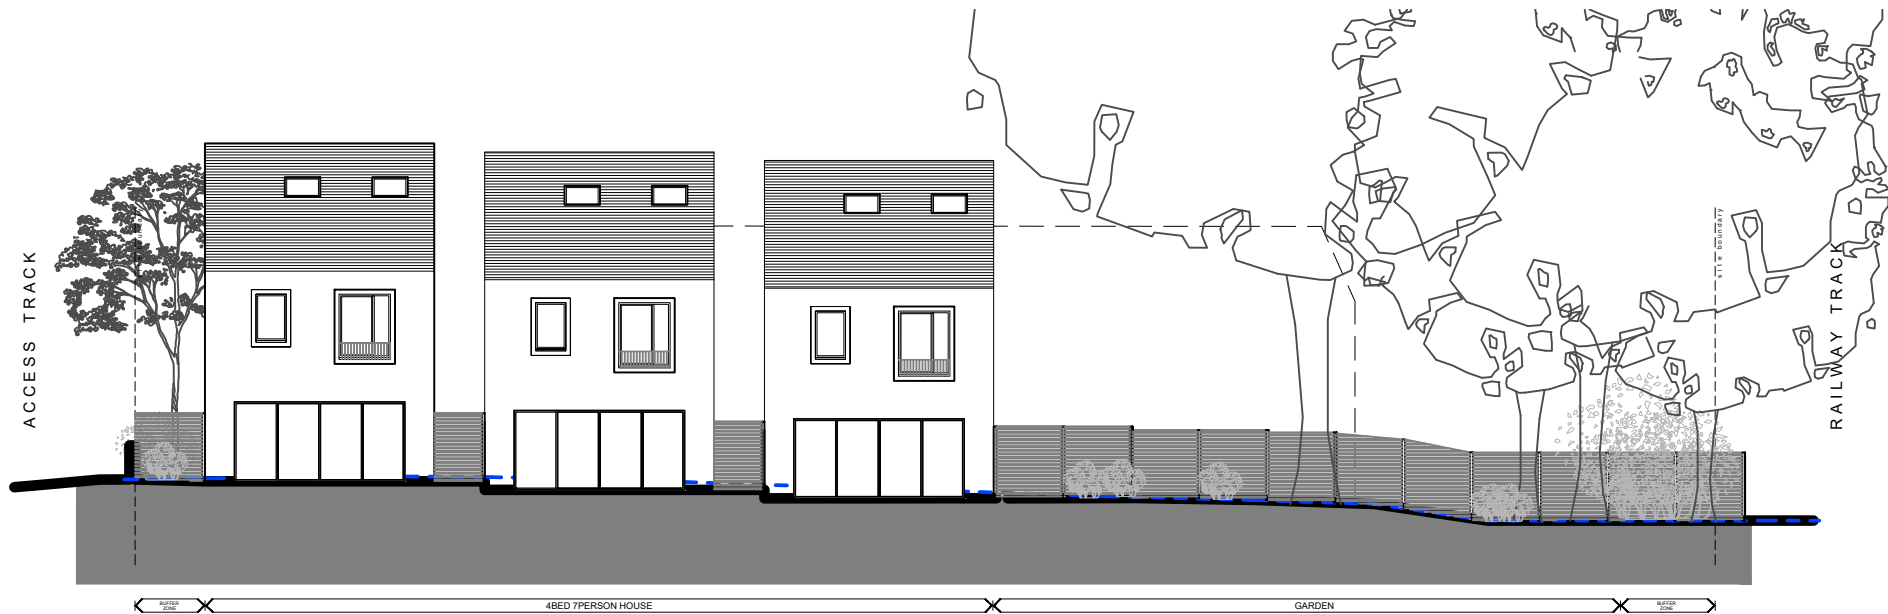

6-6 rear elevation 4bed houses

| Rev.      | Description | by | check | date |
|-----------|-------------|----|-------|------|
| REVISIONS |             |    |       |      |