




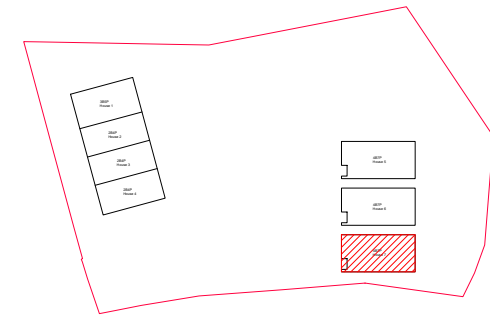


key plan 1:1200

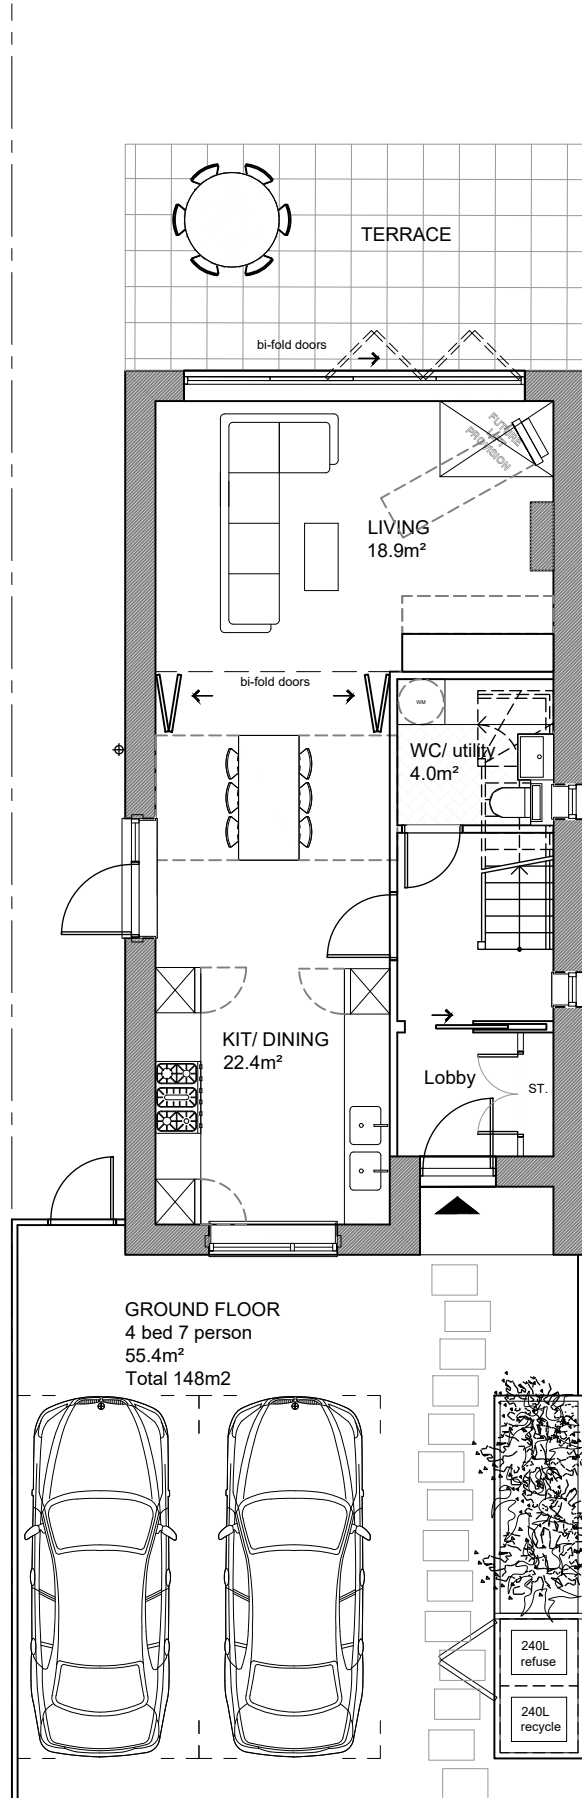


proposed 4B7P house plans 1:50

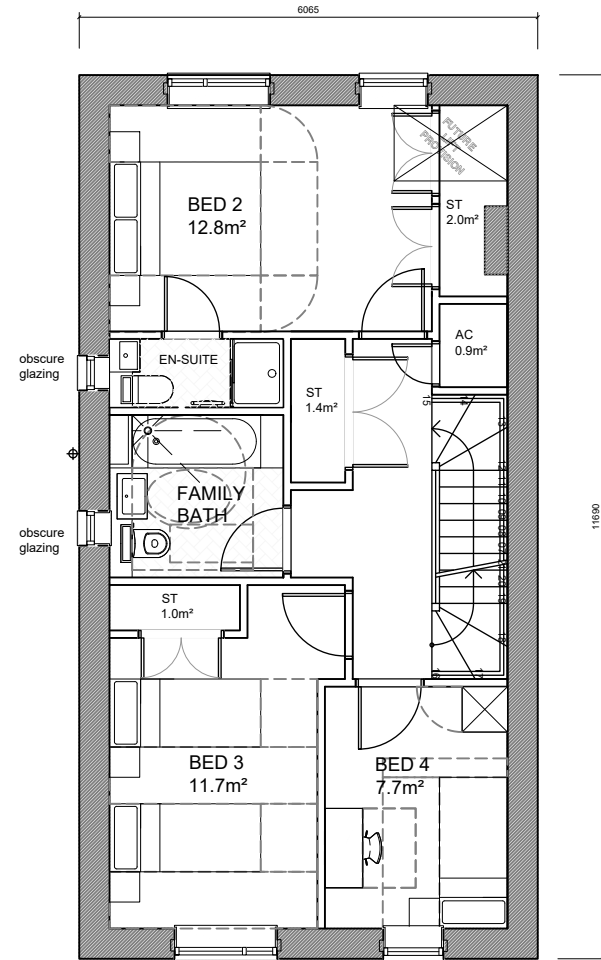

FIRST FLOOR
4 bed 7 person
57.3m²

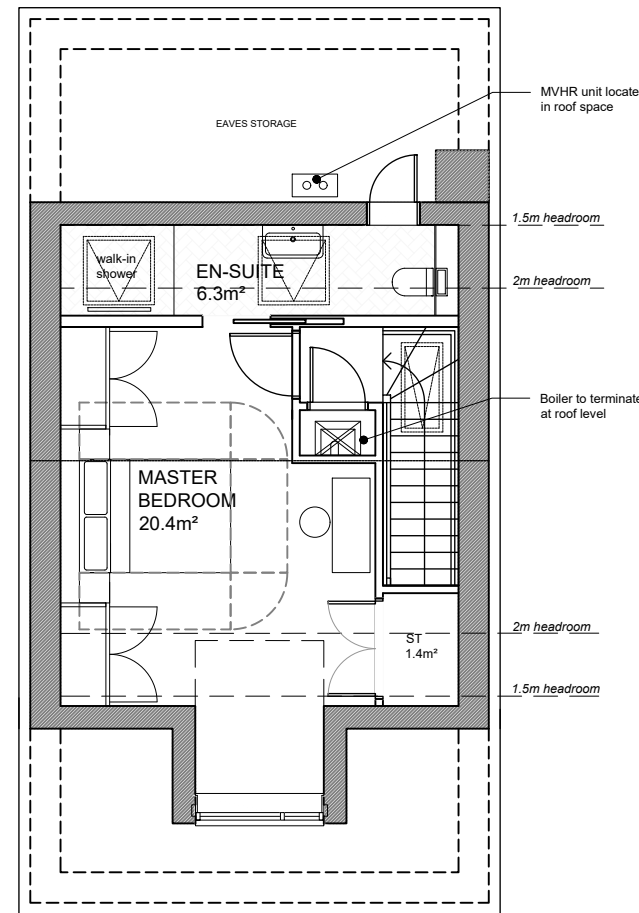

SECOND FLOOR
4 bed 7 person
35.3m²

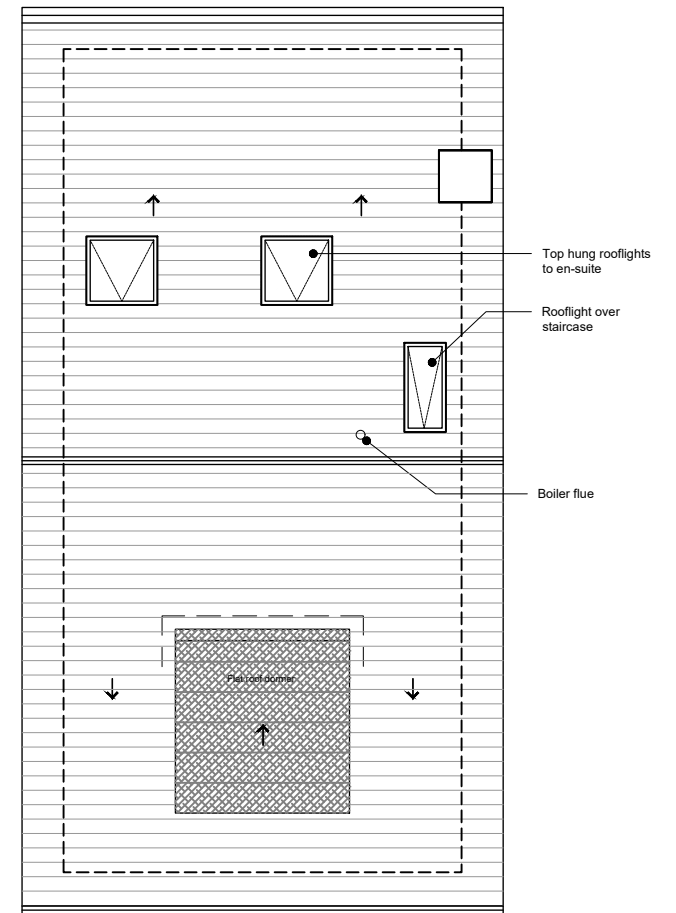

ROOF PLAN

key :

Elevation Material Key:

- | | | | |
|---|---|----|---|
| 1 | Light buff brickwork (terrace) 'Suffolk Chaucer' | 10 | Timber pergola to car port |
| 2 | Light buff multi stock (detached) 'Oakington Buff' | 11 | 1.8m high venetian timber fence and gate |
| 3 | Natural stone feature surround to window (detached) | 12 | Timber picket fence |
| 4 | Brick feature surround to window (terrace) 'Oakington Buff' | 13 | Brick and timber refuse store and planter |
| 5 | PPC aluminium timber composite window system RAL 1014 'Ivory' | | |
| 6 | PPC aluminium composite front door RAL 1014 'Ivory' | | |
| 7 | Natural slate roof tile with matching ridge tile and integrated PV tiles (eg.Domiz slate) | | |
| 8 | Velux top hung rooflights | | |
| 9 | Inset PPC RWP with gutter RAL 1014 'Ivory' | | |

Rev.	Description	by	check	date
------	-------------	----	-------	------

REVISIONS