





NORTH END ROAD

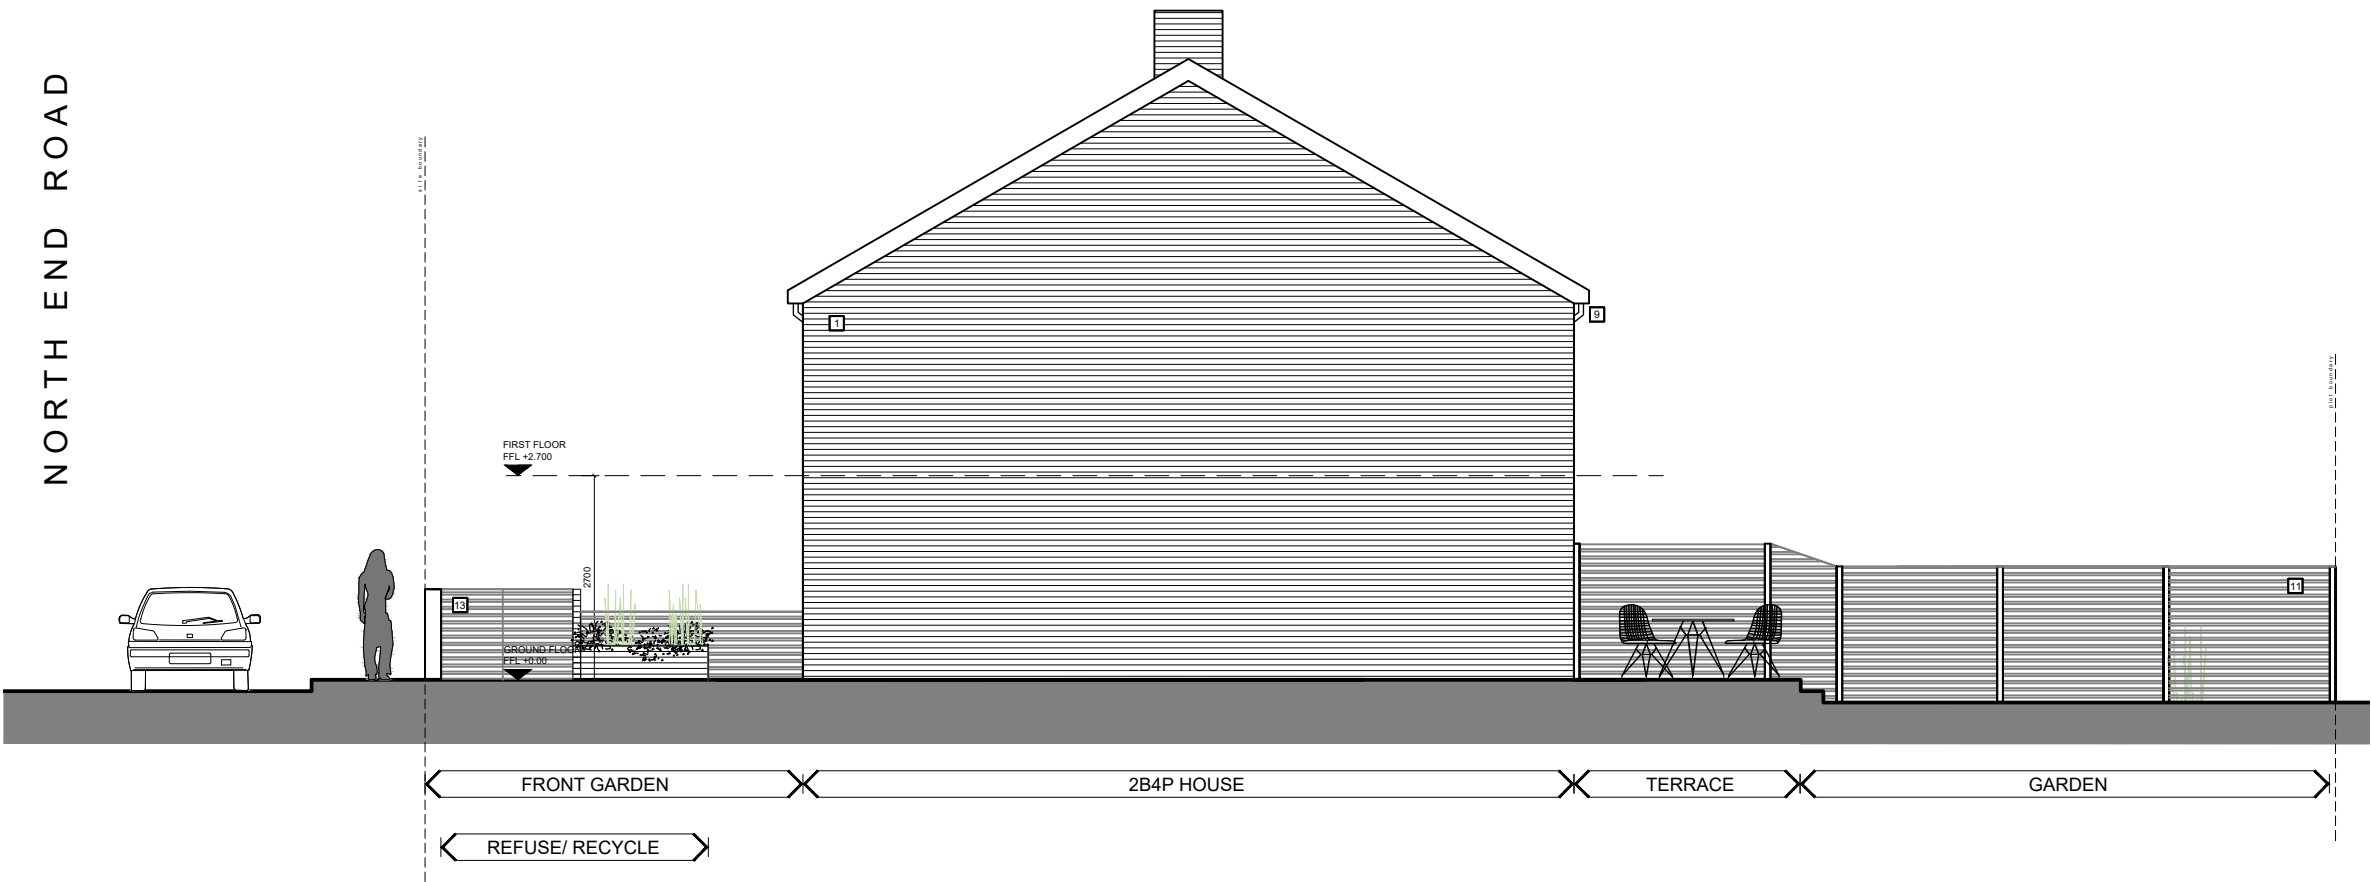

3-3 side elevation

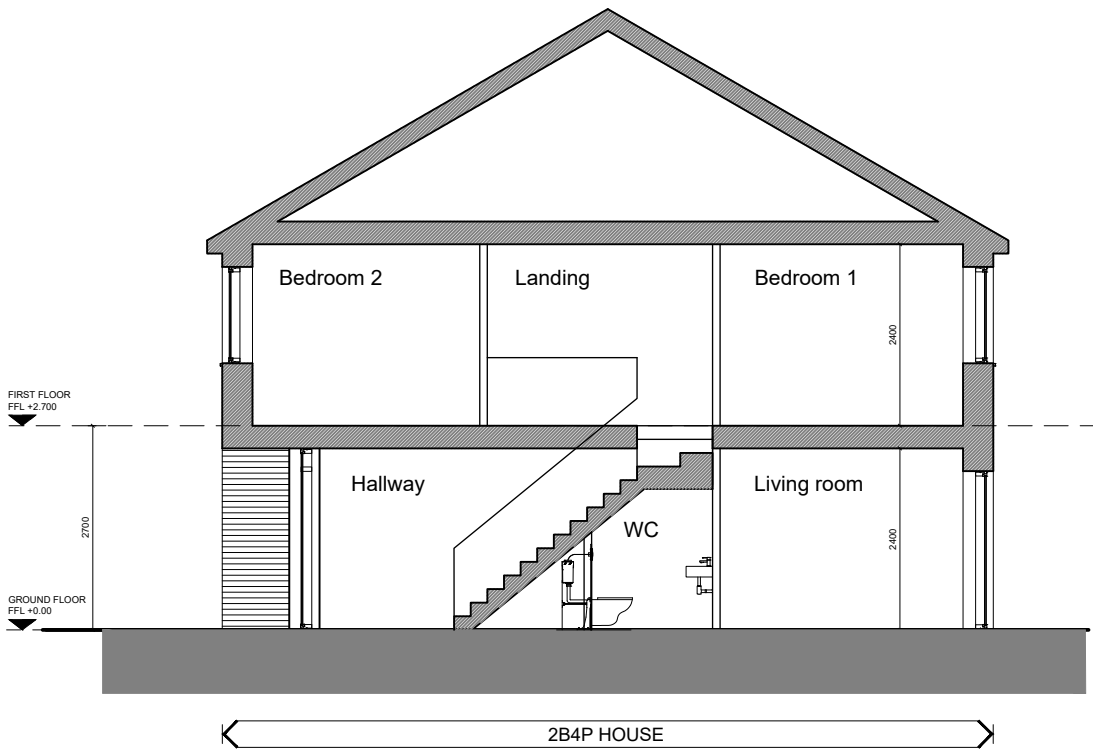

section a-a

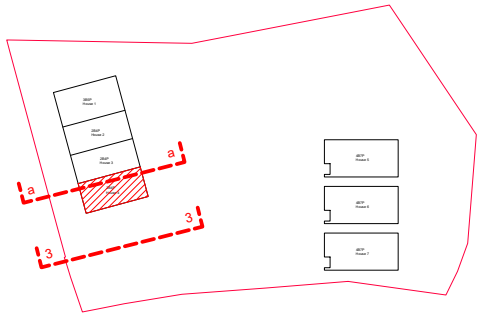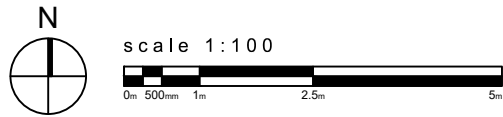

key plan 1:1200

key:

Elevation Material Key:

- | | | | |
|---|---|----|--|
| 1 | Light buff brickwork (terrace)
'Suffolk Chaucer' | 10 | Timber pergola to car port |
| 2 | Light buff multi stock (detached)
'Oakington Buff' | 11 | 1.8m high venetian timber
fence and gate |
| 3 | Natural stone feature surround
to window (detached) | 12 | Timber picket fence |
| 4 | Brick feature surround to window
(terrace) 'Oakington Buff' | 13 | Brick and timber refuse
store and planter |
| 5 | PPC aluminium timber composite
window system RAL 1014 'Ivory' | | |
| 6 | PPC aluminium composite front
door RAL 1014 'Ivory' | | |
| 7 | Natural slate roof tile with matching
ridge tile and integrated PV tiles
(eg.Domiz slate) | | |
| 8 | Velux top hung rooflights | | |
| 9 | Inset PPC RWP with gutter
RAL 1014 'Ivory' | | |

Rev.	Description	by	check	date
REVISIONS				

Project name:
Sunnymead Farm, North End Road, Yapton, Arundel BN18 0DL

Drawing name:
Proposed 2B4P House Side Elevation and Section AA

Project no.:
18010

Scale @
1:100 @ A3

Drawing no.:
P321

Drawn by
JB

Revision:
-

Checked by
DJS

Status:
PLANNING

Date
07.2018

This drawing is copyright of Cover Storey Architects LLP

All dimensions must be verified on site prior to construction

Do not scale this drawing except for planning application purposes

Cover Storey
Architects
Cover Storey Architects LLP
Tel: 02392 006266
The Studio, 18 St Georges Avenue, Havant
info@coverstorey.co.uk
PO9 2RX
www.coverstorey.co.uk