
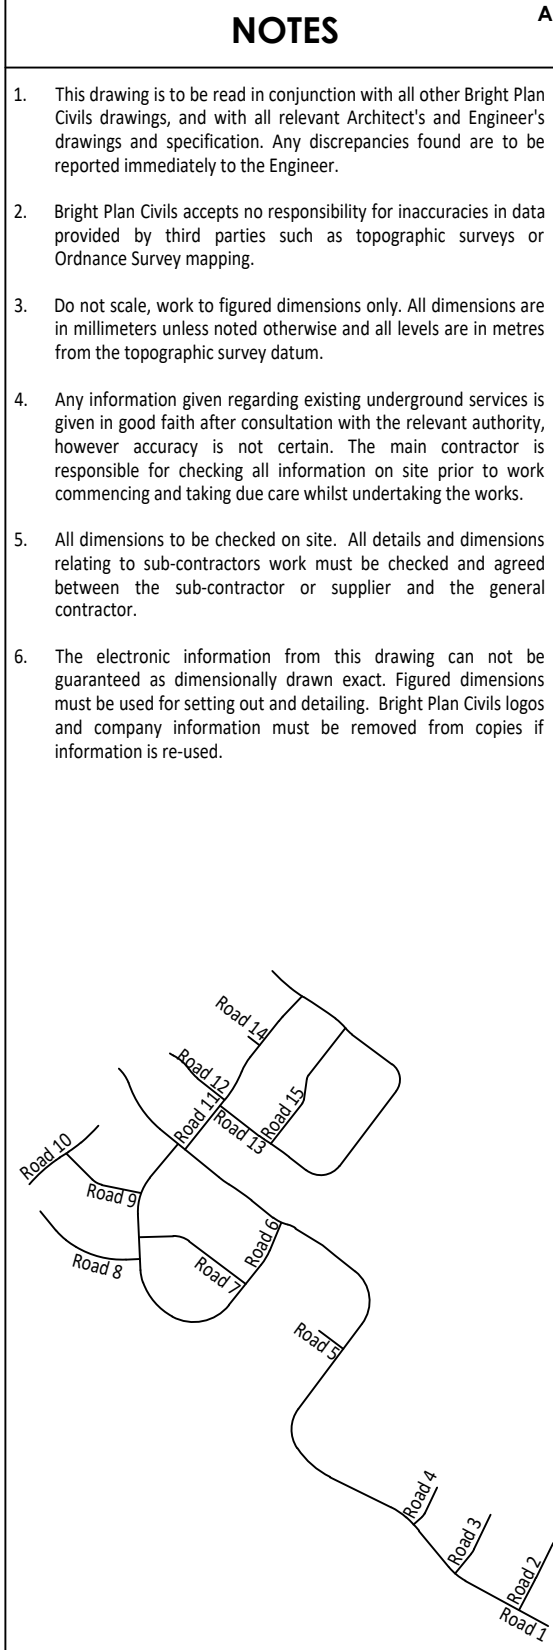
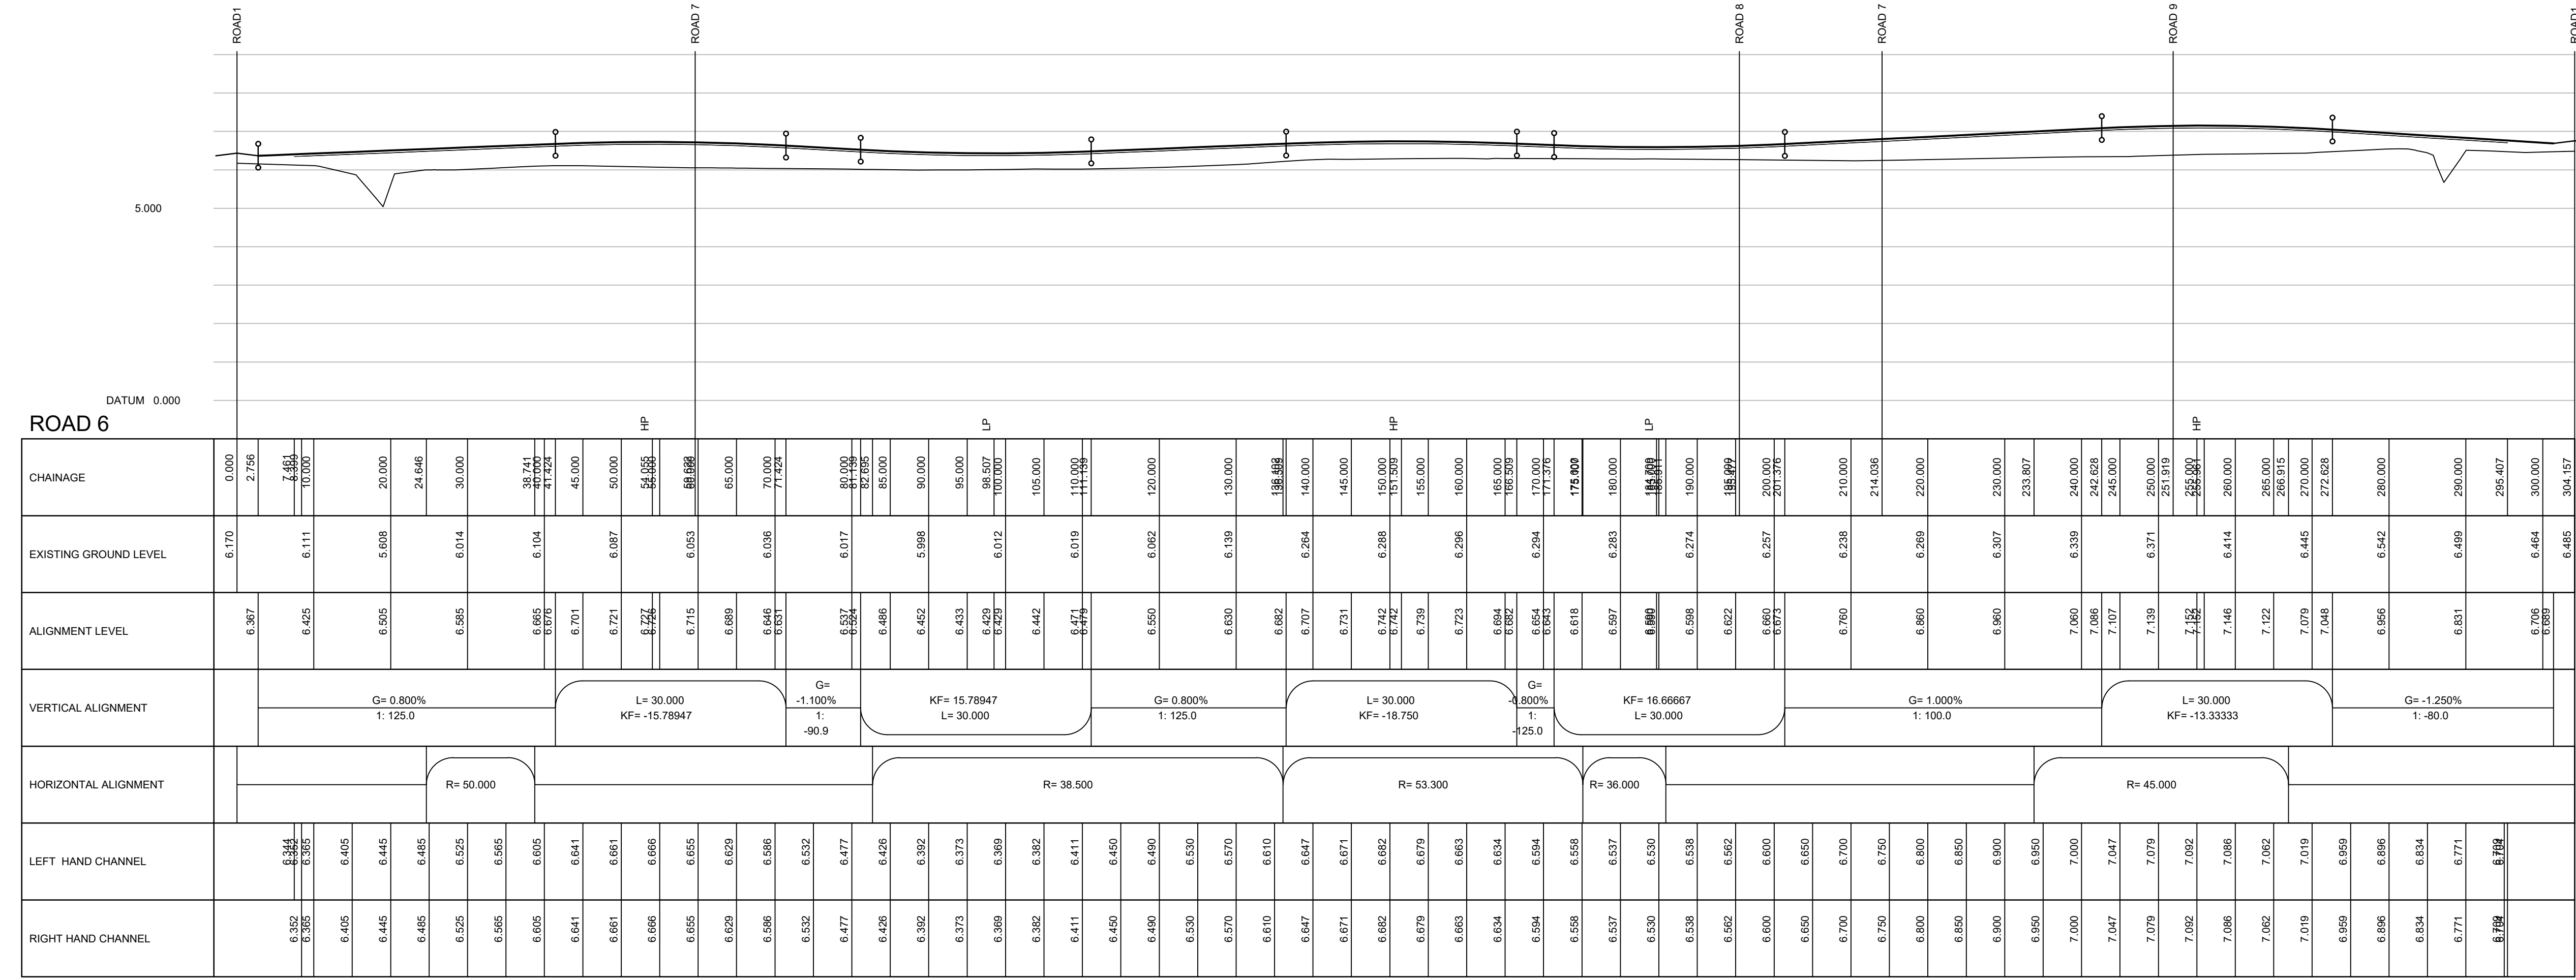
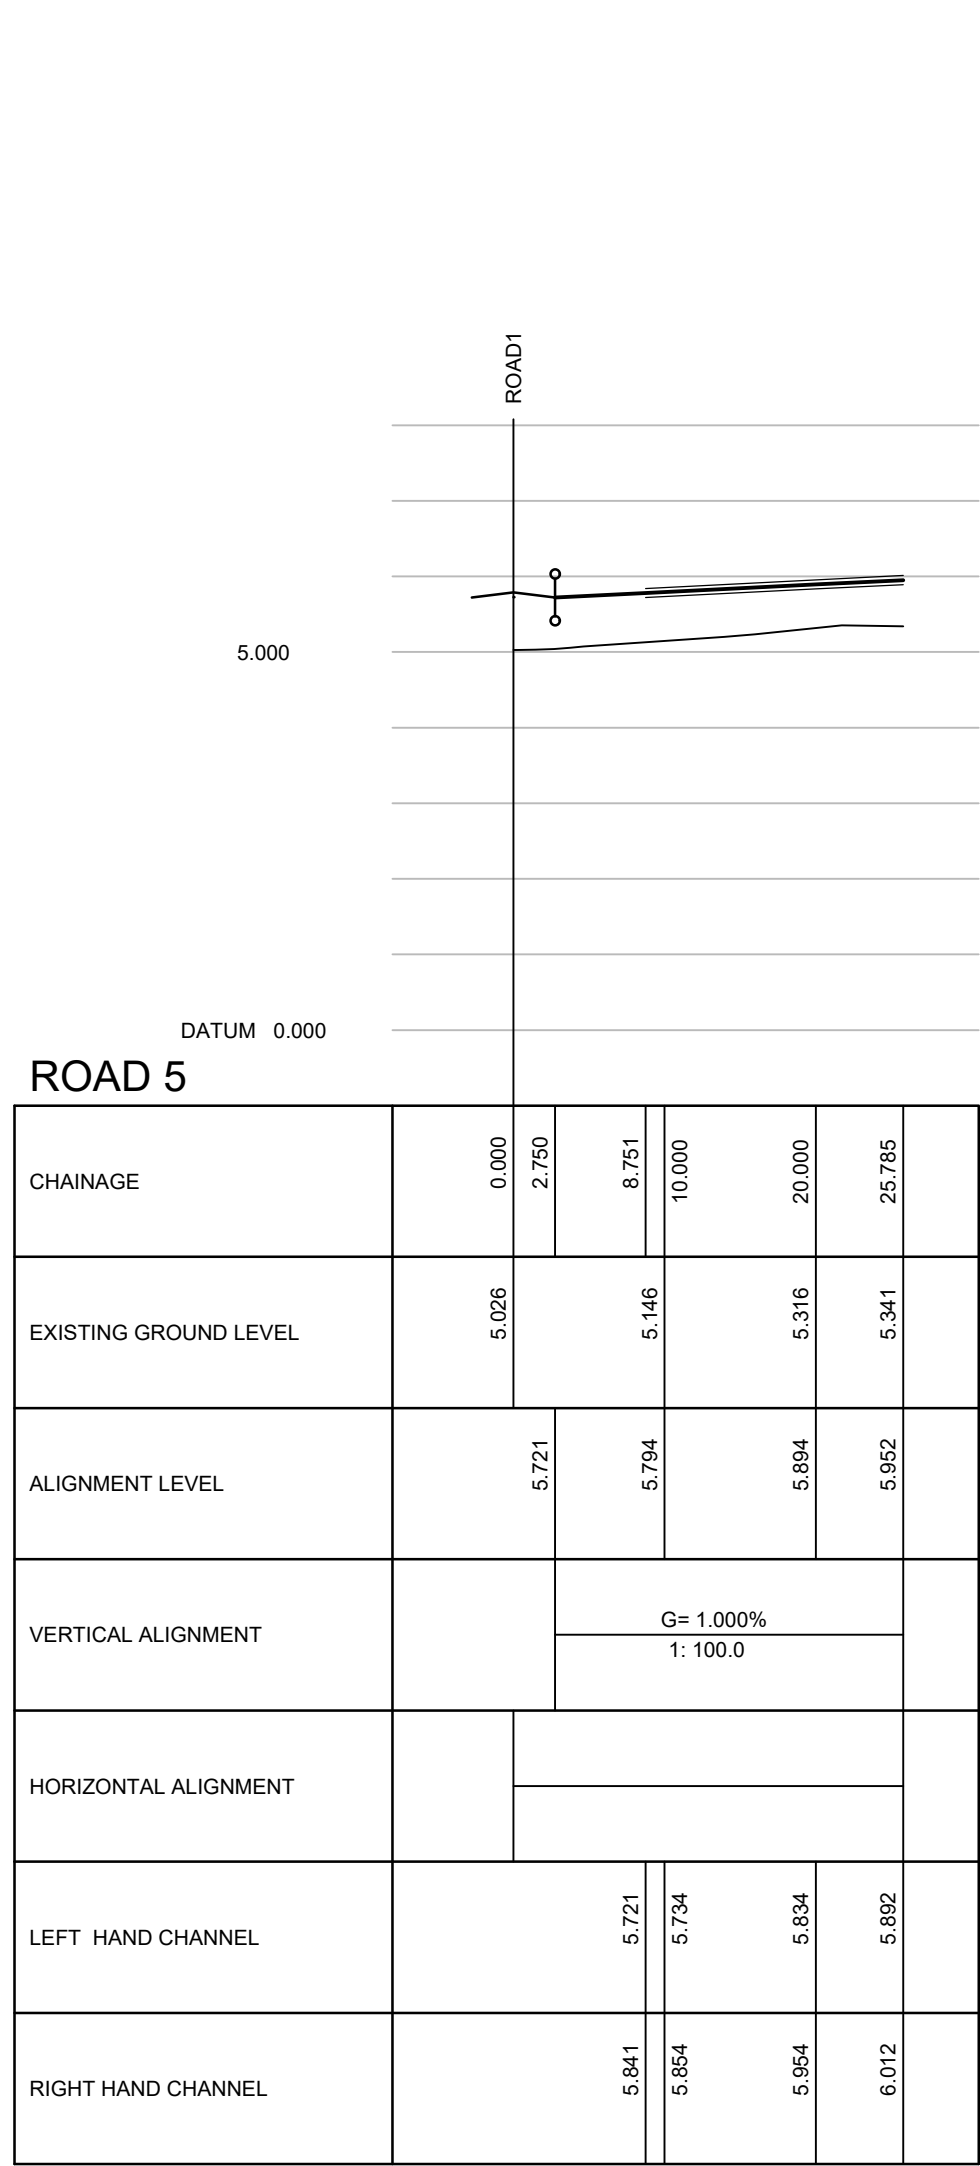
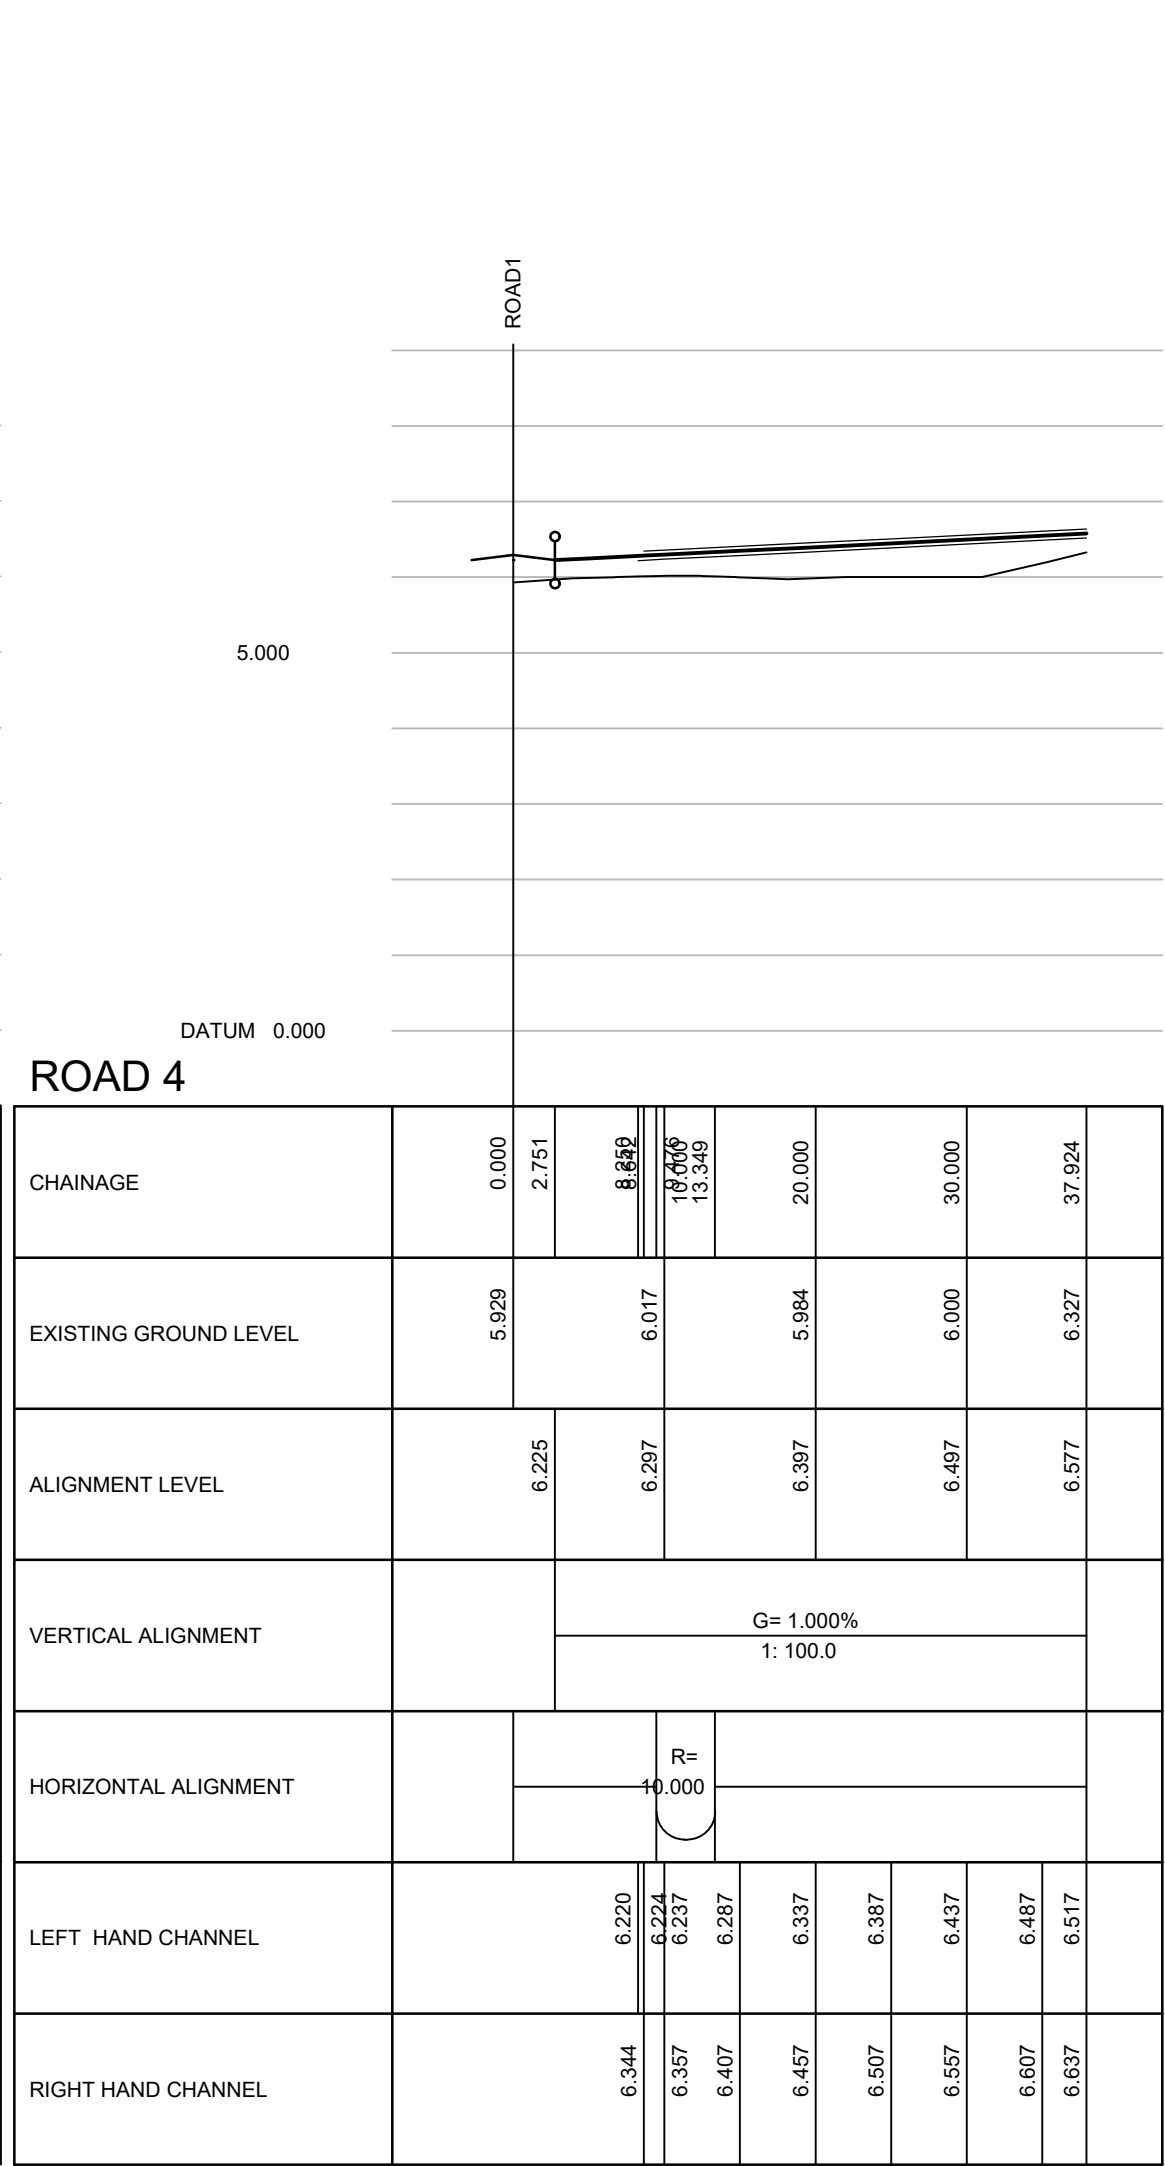
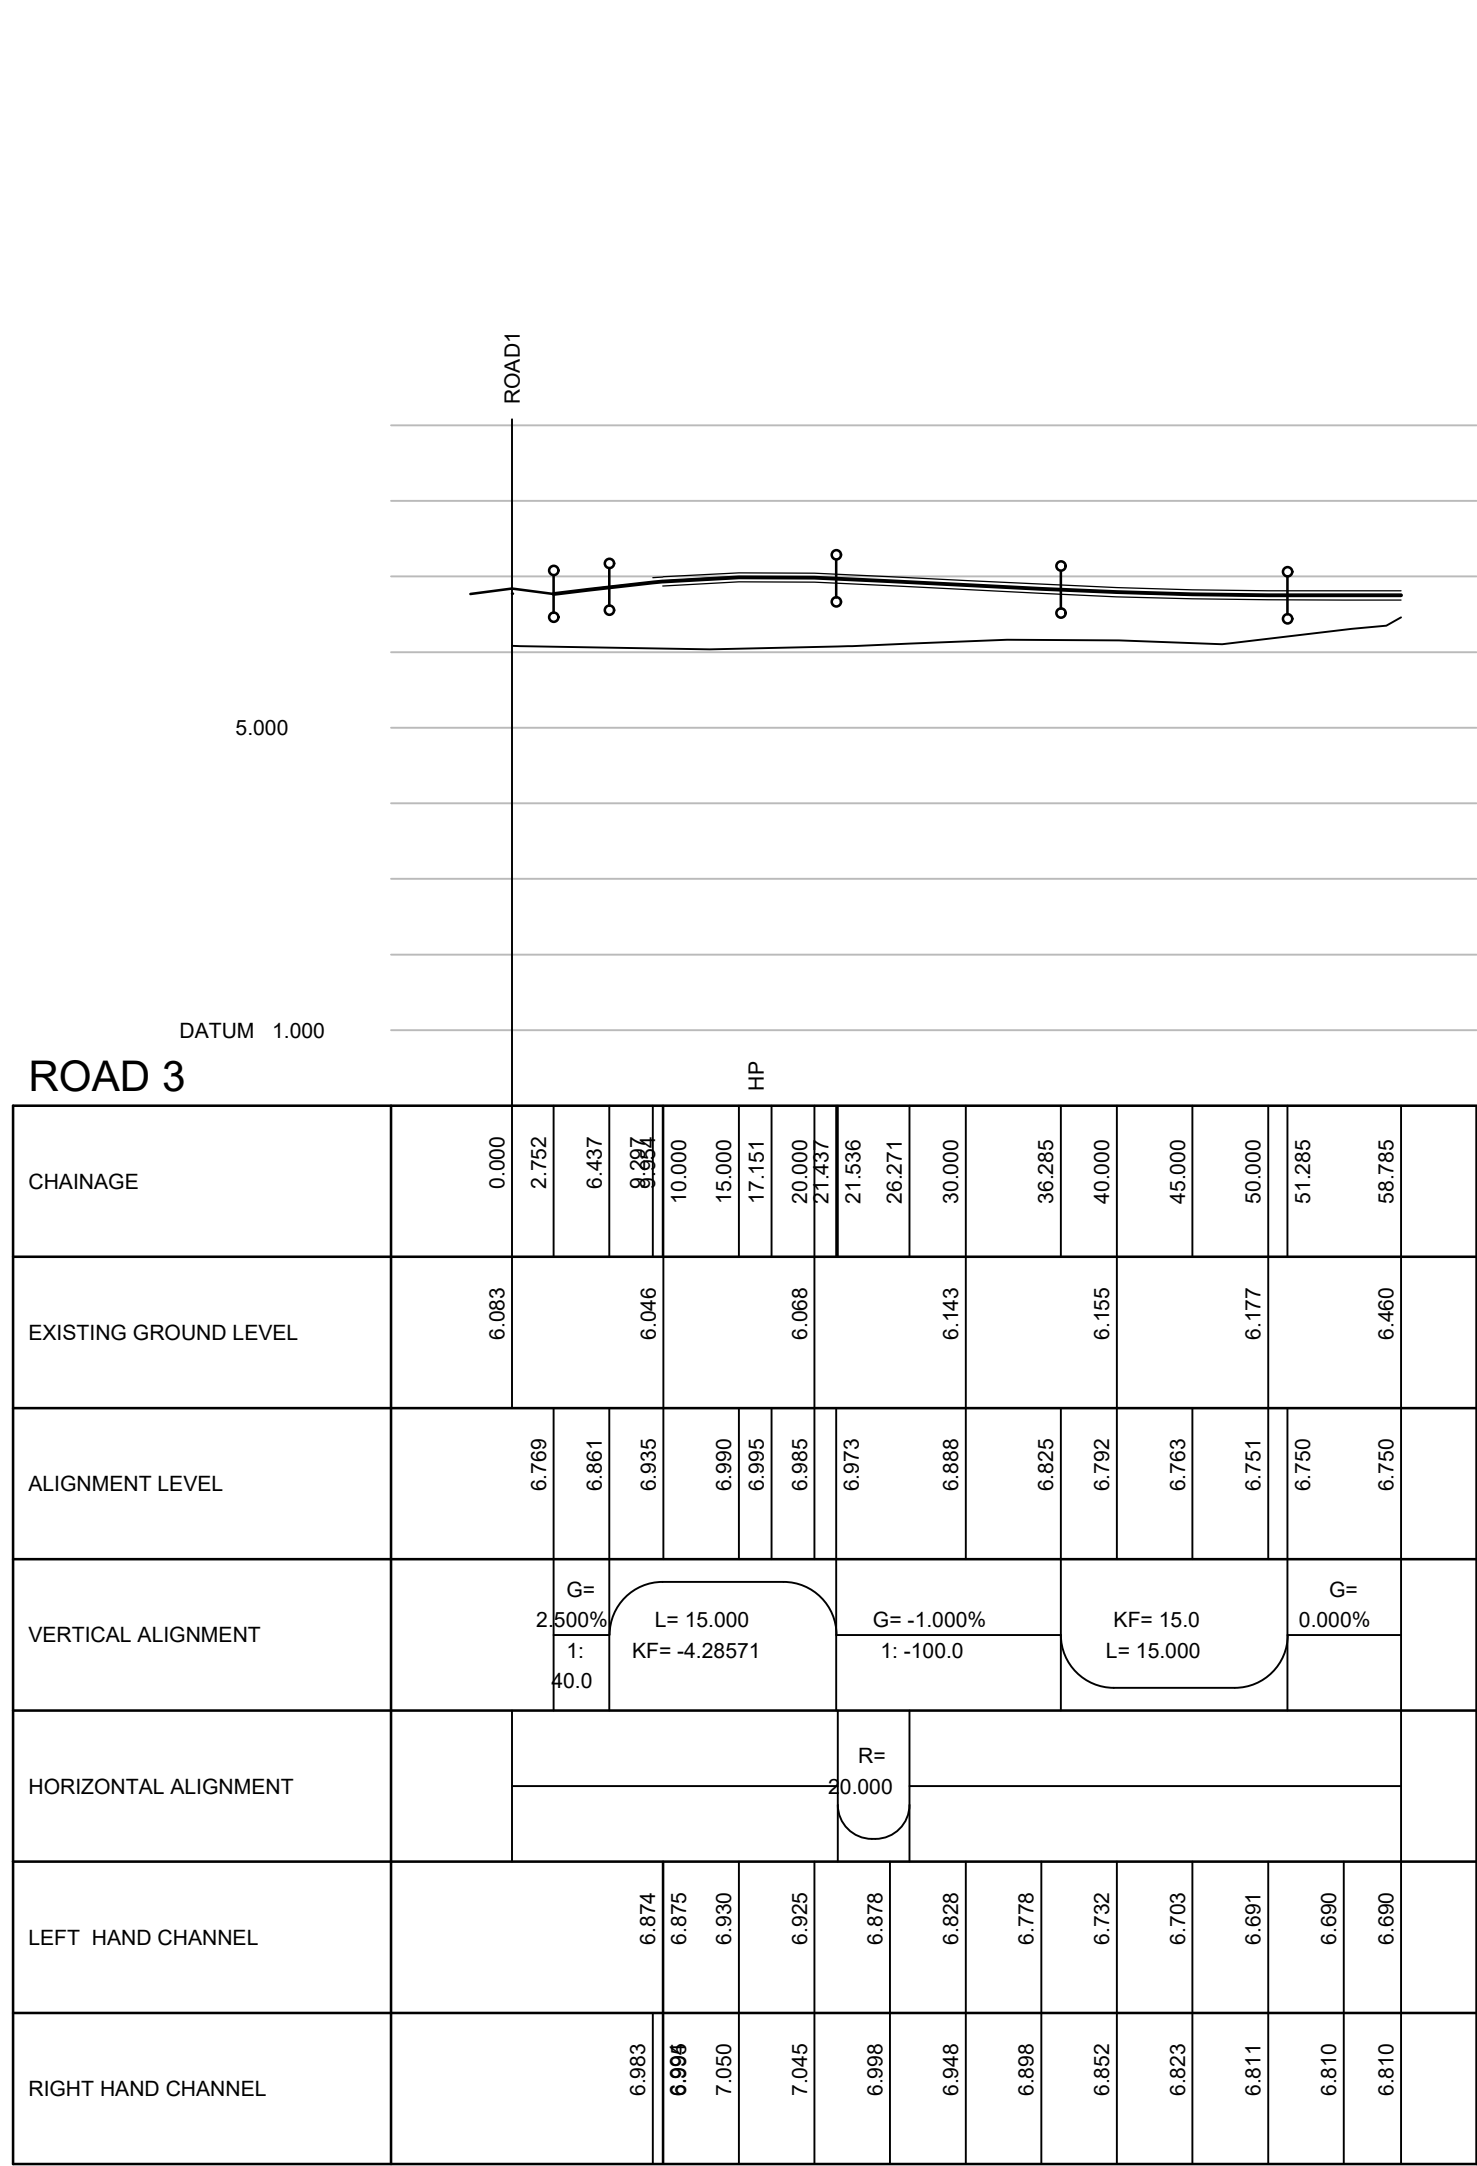


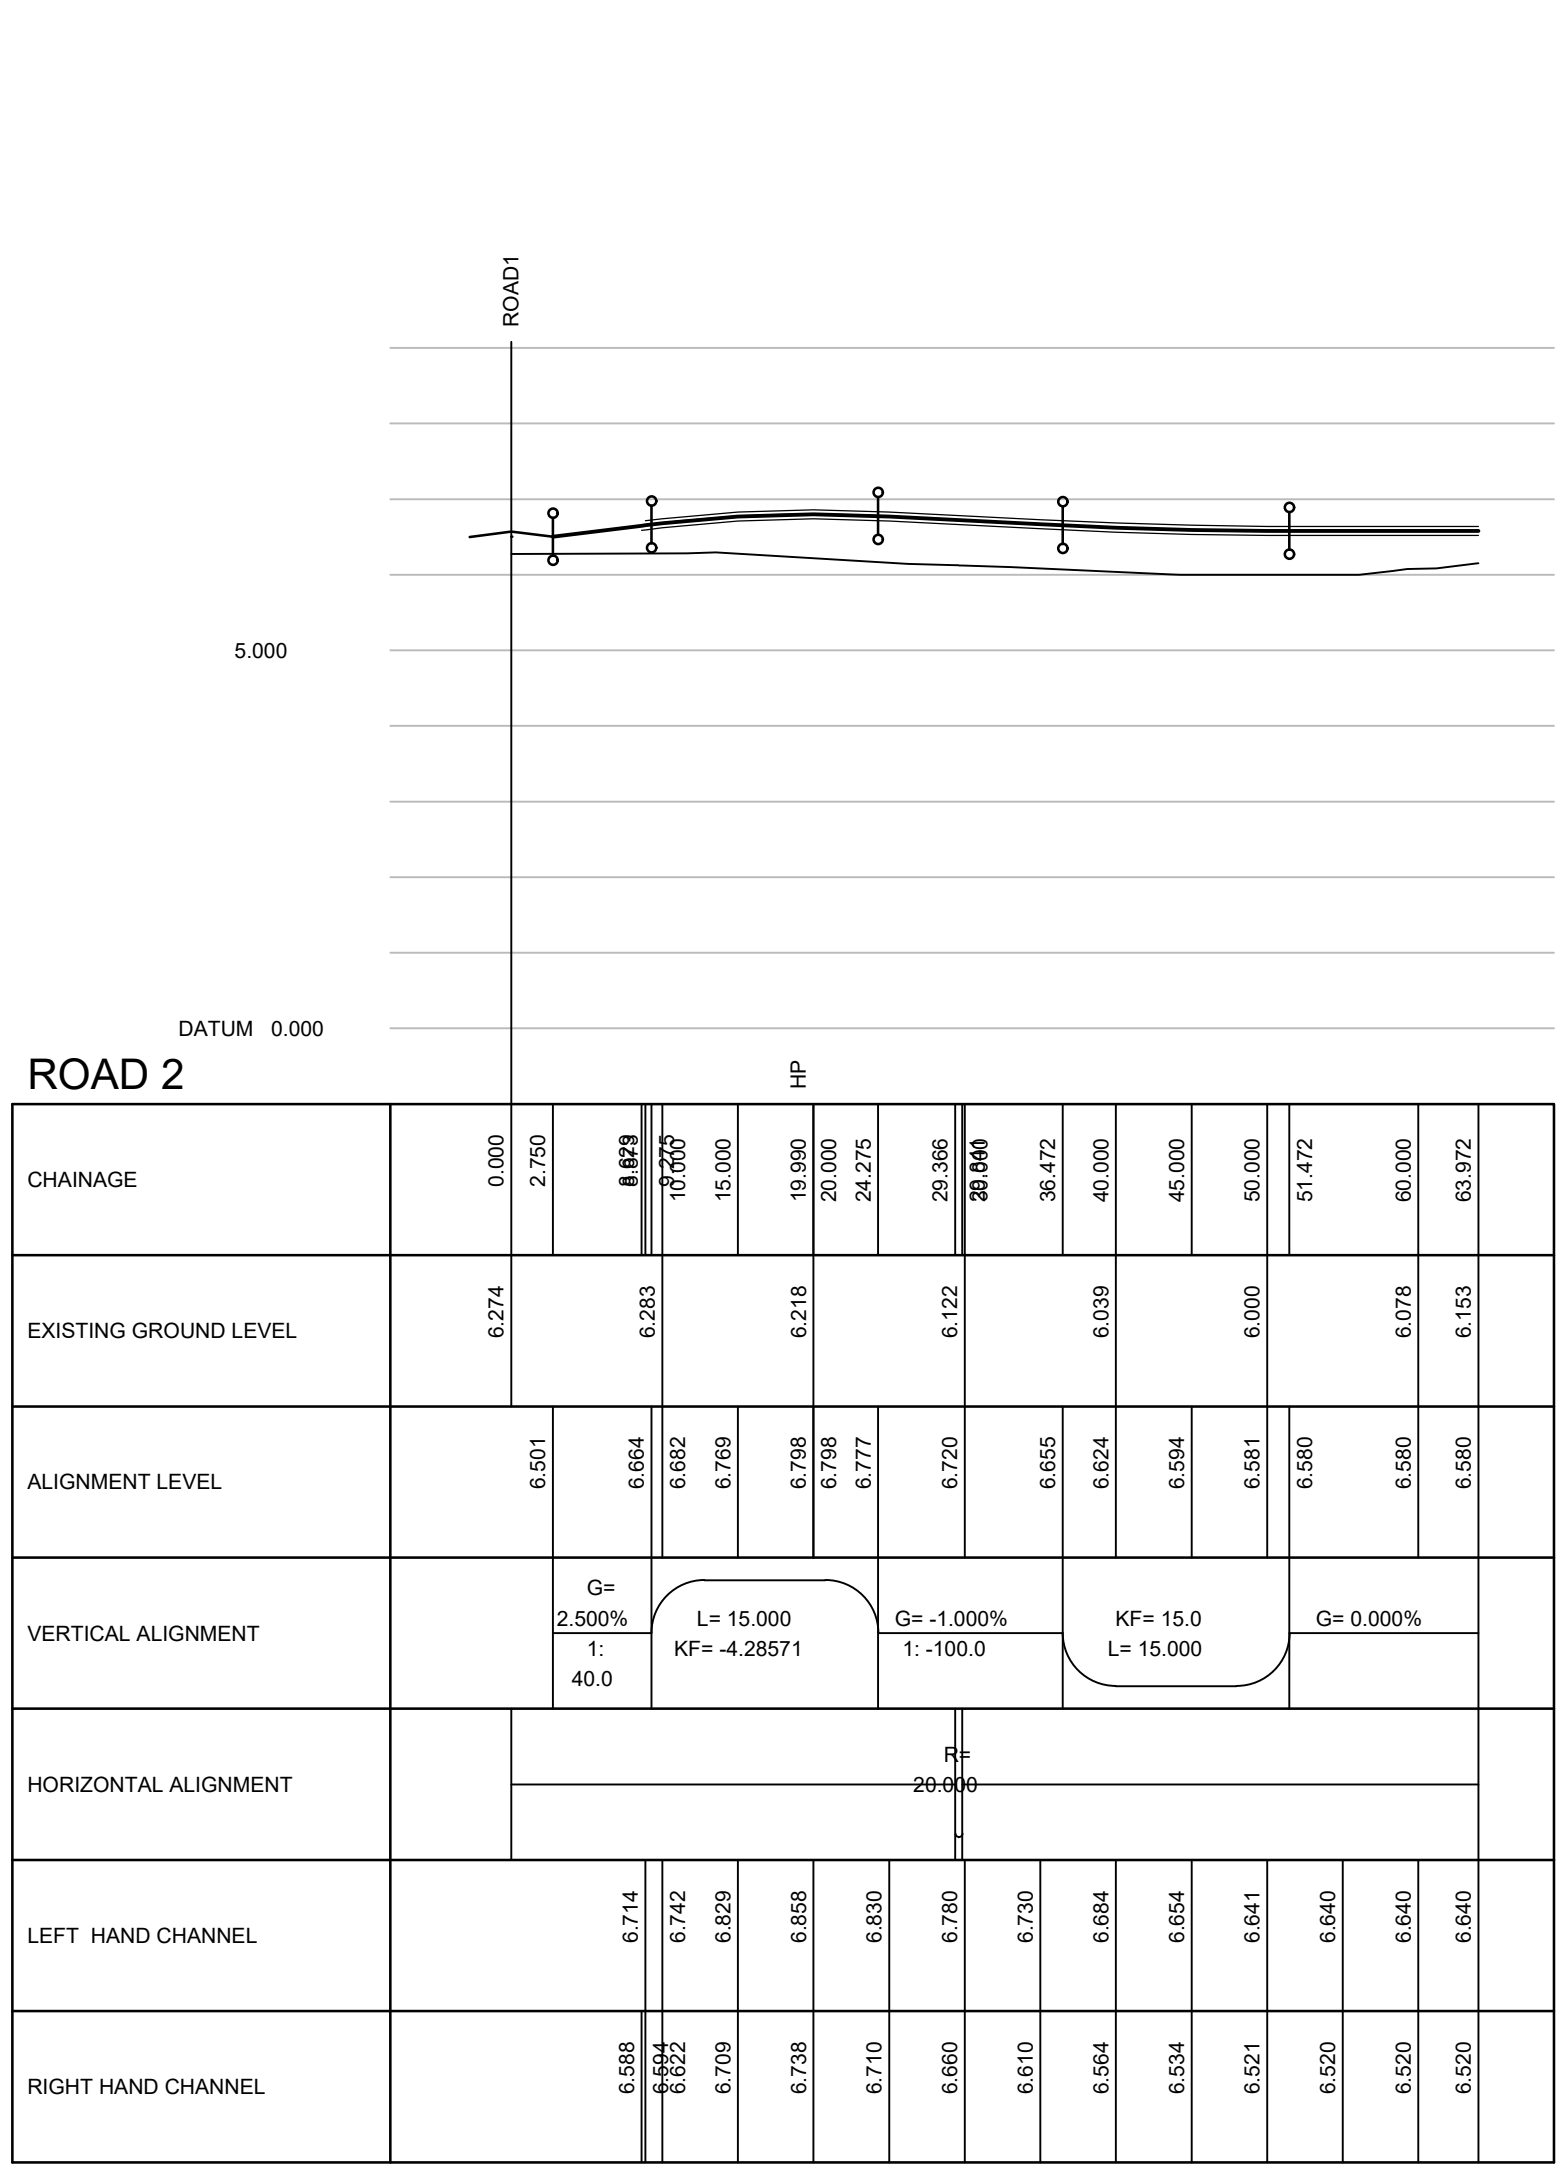

BRIGHT PLAN CIVILS

Transport Planning and Infrastructure Design Consultants

2 West Barn, Norton Lane, Chichester, West Sussex PO20 3AF
Tel: 01243 210411
www.bpcivils.co.uk enquiries@bpcivils.co.uk

Rev.	Amendments	Date
-	-	-

Drawing Status: FOR APPROVAL

Client: THAKEHAM

Project: BILSHAM ROAD YAPTON

Drawing Title: LONGITUDINAL SECTION ROADS 2 TO 6

Scale: 1:500 Date: 10 FEB 22 Drawn By: LDF Checked By: MJA

Drawing No.: D1956-12-101 Rev.: -