


Note:
Locations of fittings to be agreed with client on site, seat, rails etc.
Do not scale this drawing except for Planning purposes

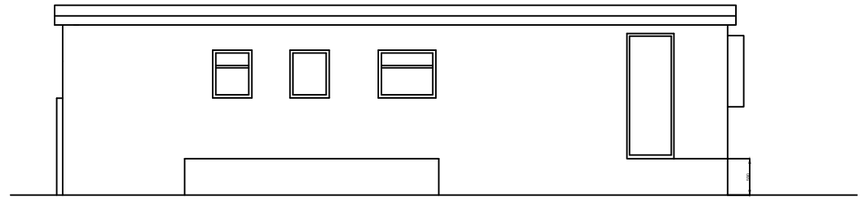

West

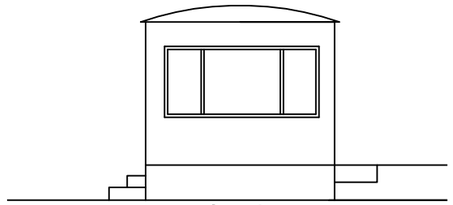


South

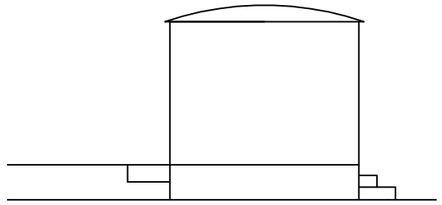


North


Existing Elevations 1:100

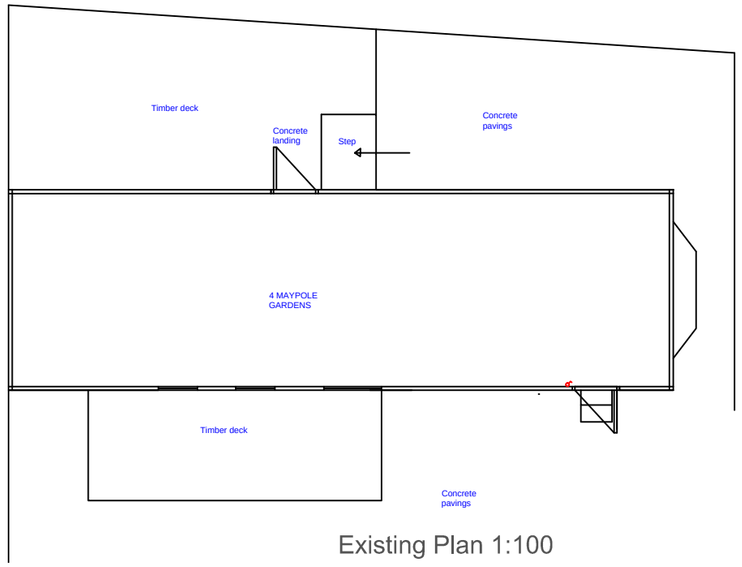


Existing Plan 1:100

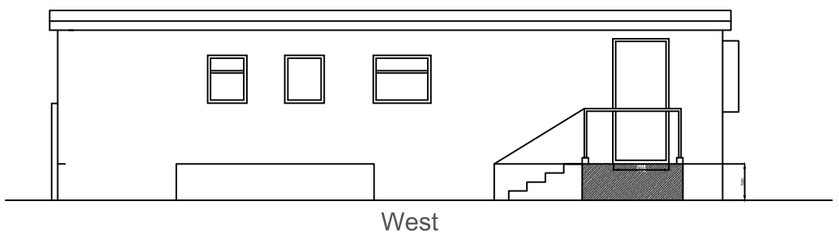

West

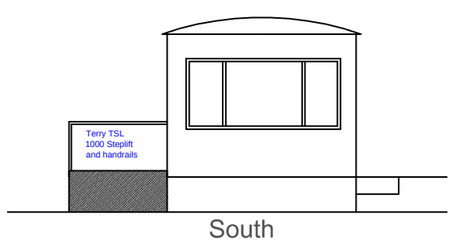


South

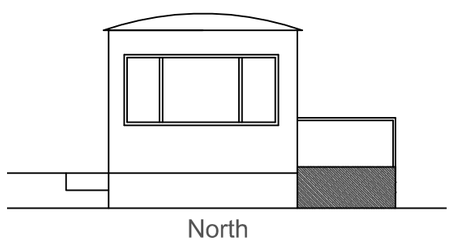

North

Proposed Elevations 1:100

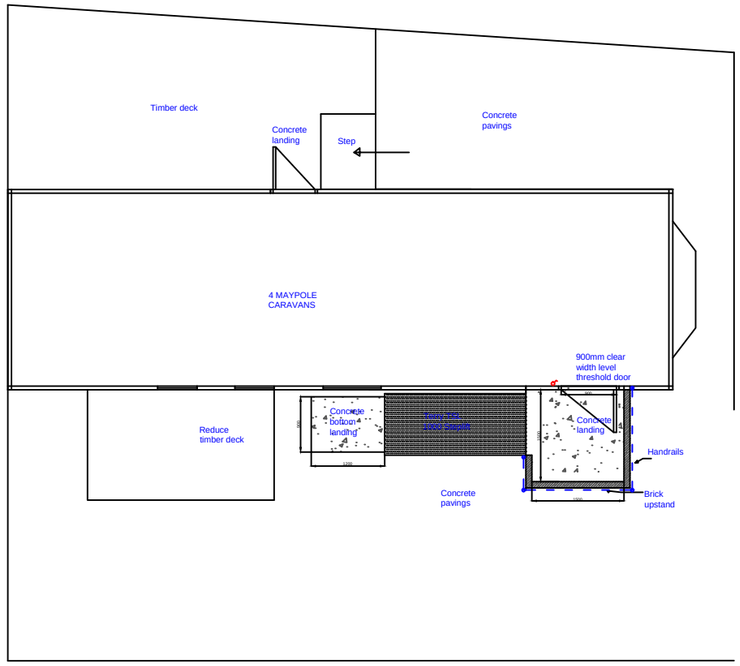

Proposed Plan 1:100

JHBURLEY LTD.
CHARTERED SURVEYORS
77 DOWNVIEW ROAD FELPHAM WEST SUSSEX
Tel: 01243 820092 email jon@jhburley.co.uk

CLIENT
Mr W Lake

PROJECT
4 Maypole Caravans
Maypole Lane
Yapton BN18 0DP

TITLE
Plans and Elevations

SCALE 1:100 at A3

DRAWN - JHB

DWG. NO. JHB/15/327/92

REVISION O 10.03.15

ARUN DISTRICT COUNCIL Y/35/15/HH