


FRONT ELEVATION

 


SIDE ELEVATION

NOTES


ROOF - Green felted flat roof detail.

WALLS - Stained close boarded timber cladding.

WINDOWS/DOORS - Stained wooden doors and windows.

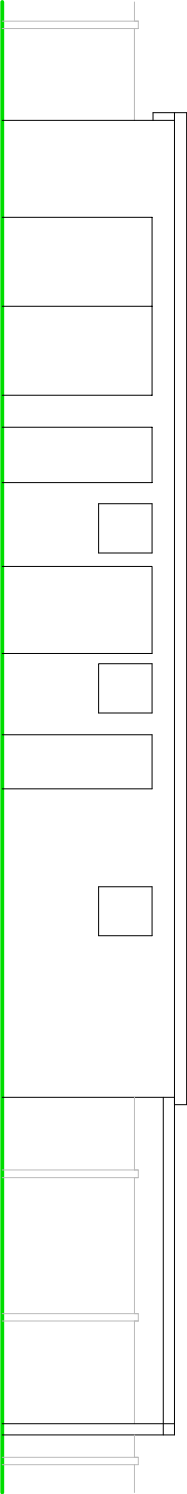

SIDE ELEVATION

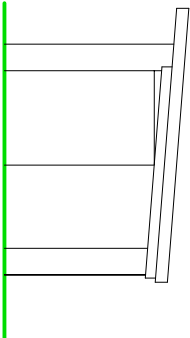

FRONT ELEVATION



EXISTING ELEVATIONS

SUSSEX BUILDING CONSULTANCY LIMITED

BRICKFIELDS, HOE LANE, FLANSHAM,
BOGNOR REGIS, WEST SUSSEX.

SCALE - 1/100 REV - DATE - 02/05/2018



partner
LABC

3 NORTHCOTE ROAD
BOGNOR REGIS
PO21 5LZ
TEL - (01243) 861379