



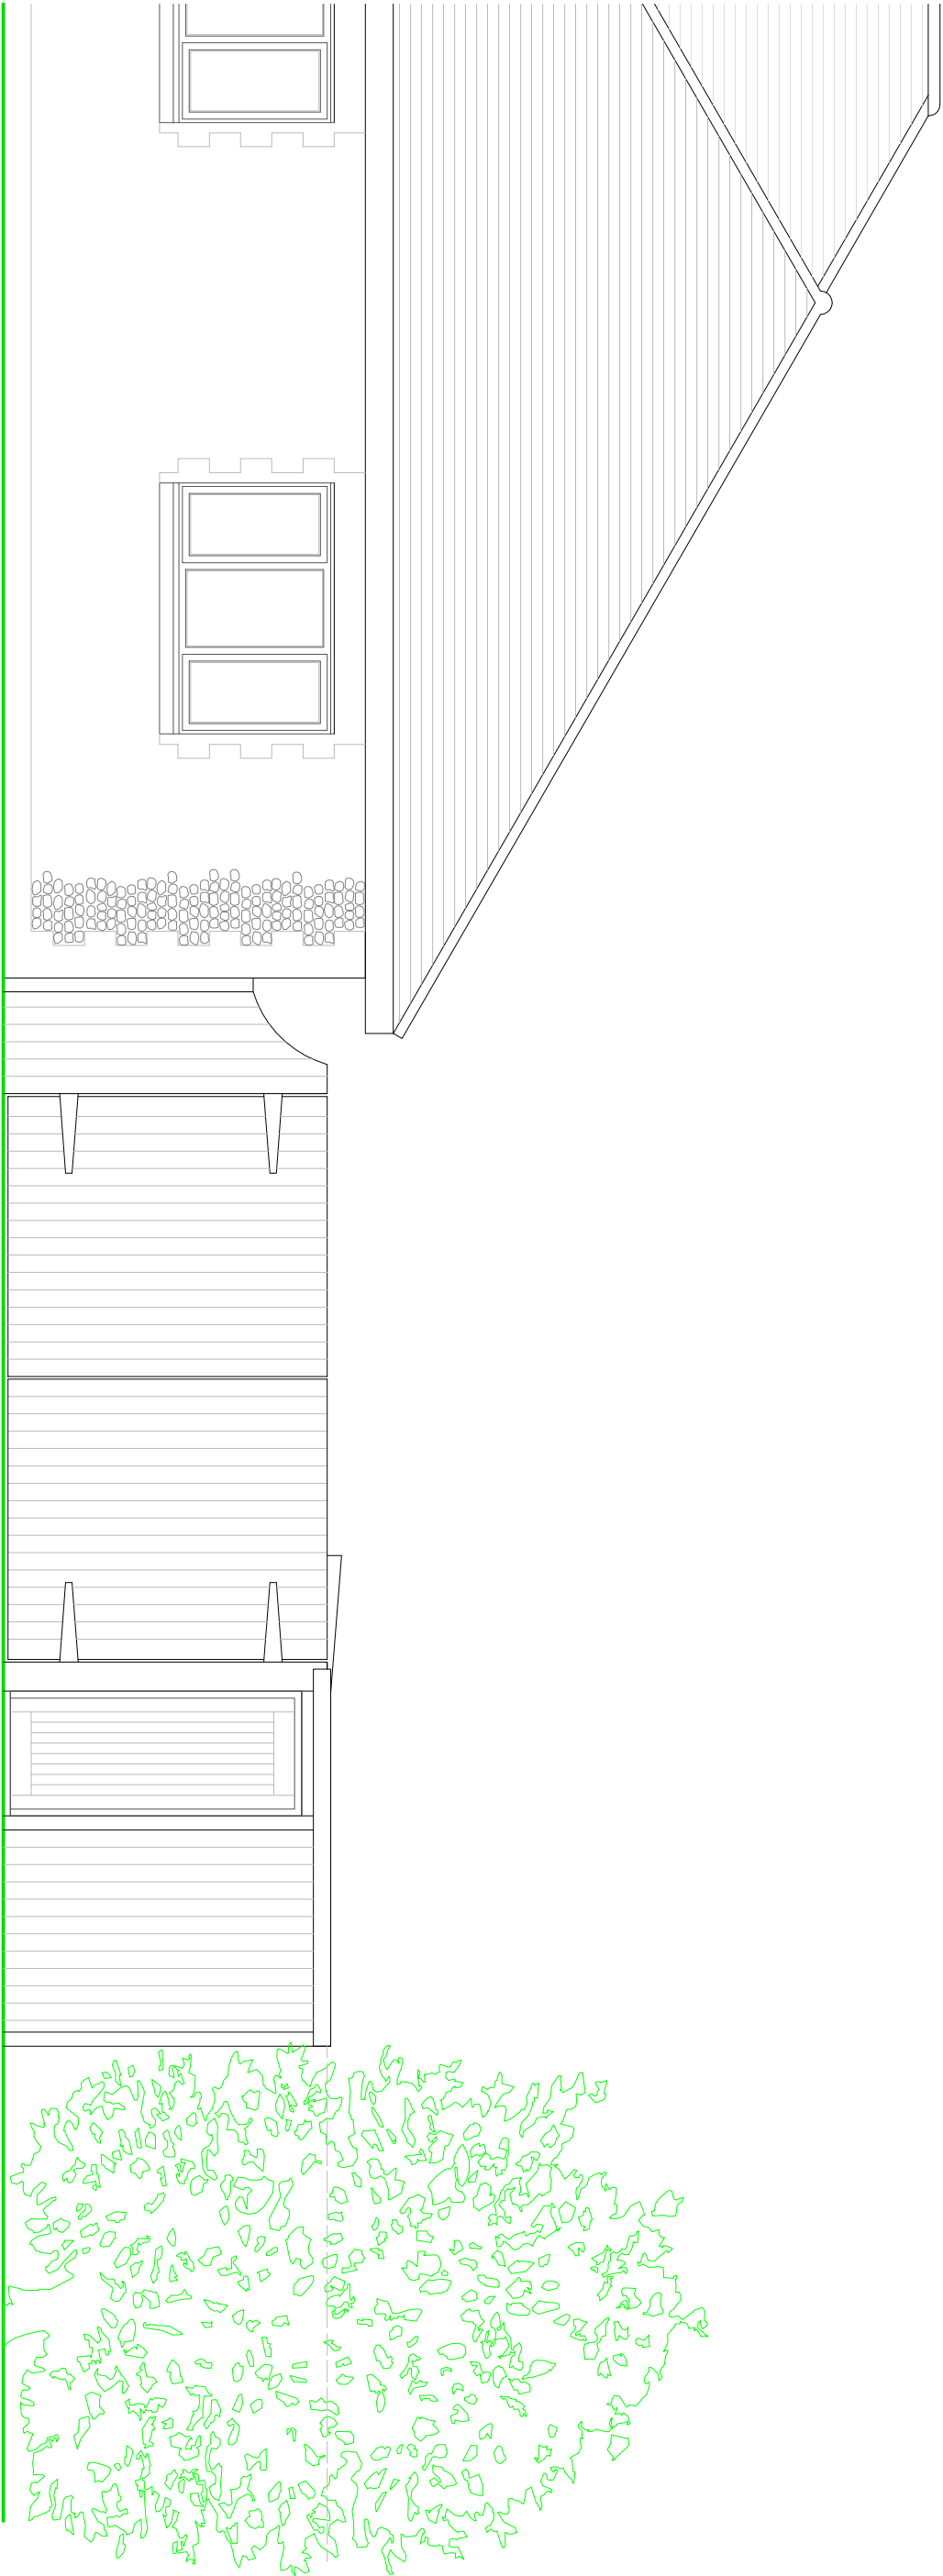

EXISTING FRONT ELEVATION

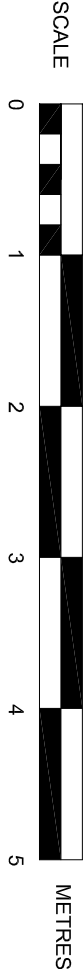

SUSSEX BUILDING CONSULTANCY LIMITED	
BRICKFIELDS, HOE LANE, FLANSHAM, BOGNOR REGIS, WEST SUSSEX.	
SCALE - 1/50 REV - DATE - 23/04/2018	
 partner LABC	3 NORTHCOTE ROAD BOGNOR REGIS PO21 8LZ TEL/FAX - (01243) 861379