


MAIN DWELLING

 


GARAGE

WORKSHOP

Boundary.
(Exact position to be confirmed and agreed
before works proceed).

PROPOSED GROUND FLOOR PLAN

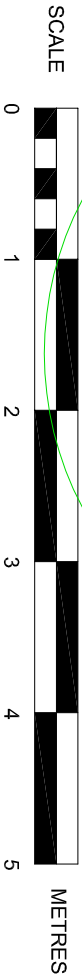

SUSSEX BUILDING CONSULTANCY LIMITED

BRICKFIELDS, HOE LANE, FLANSHAM,
BOGNOR REGIS, WEST SUSSEX.

SCALE - 1/50 REV - DATE - 30/04/2018

LABC
partner
3 NORTHGOTE ROAD
BOGNOR REGIS
PO21 9LZ
TEL/FAX - (01243) 861379