



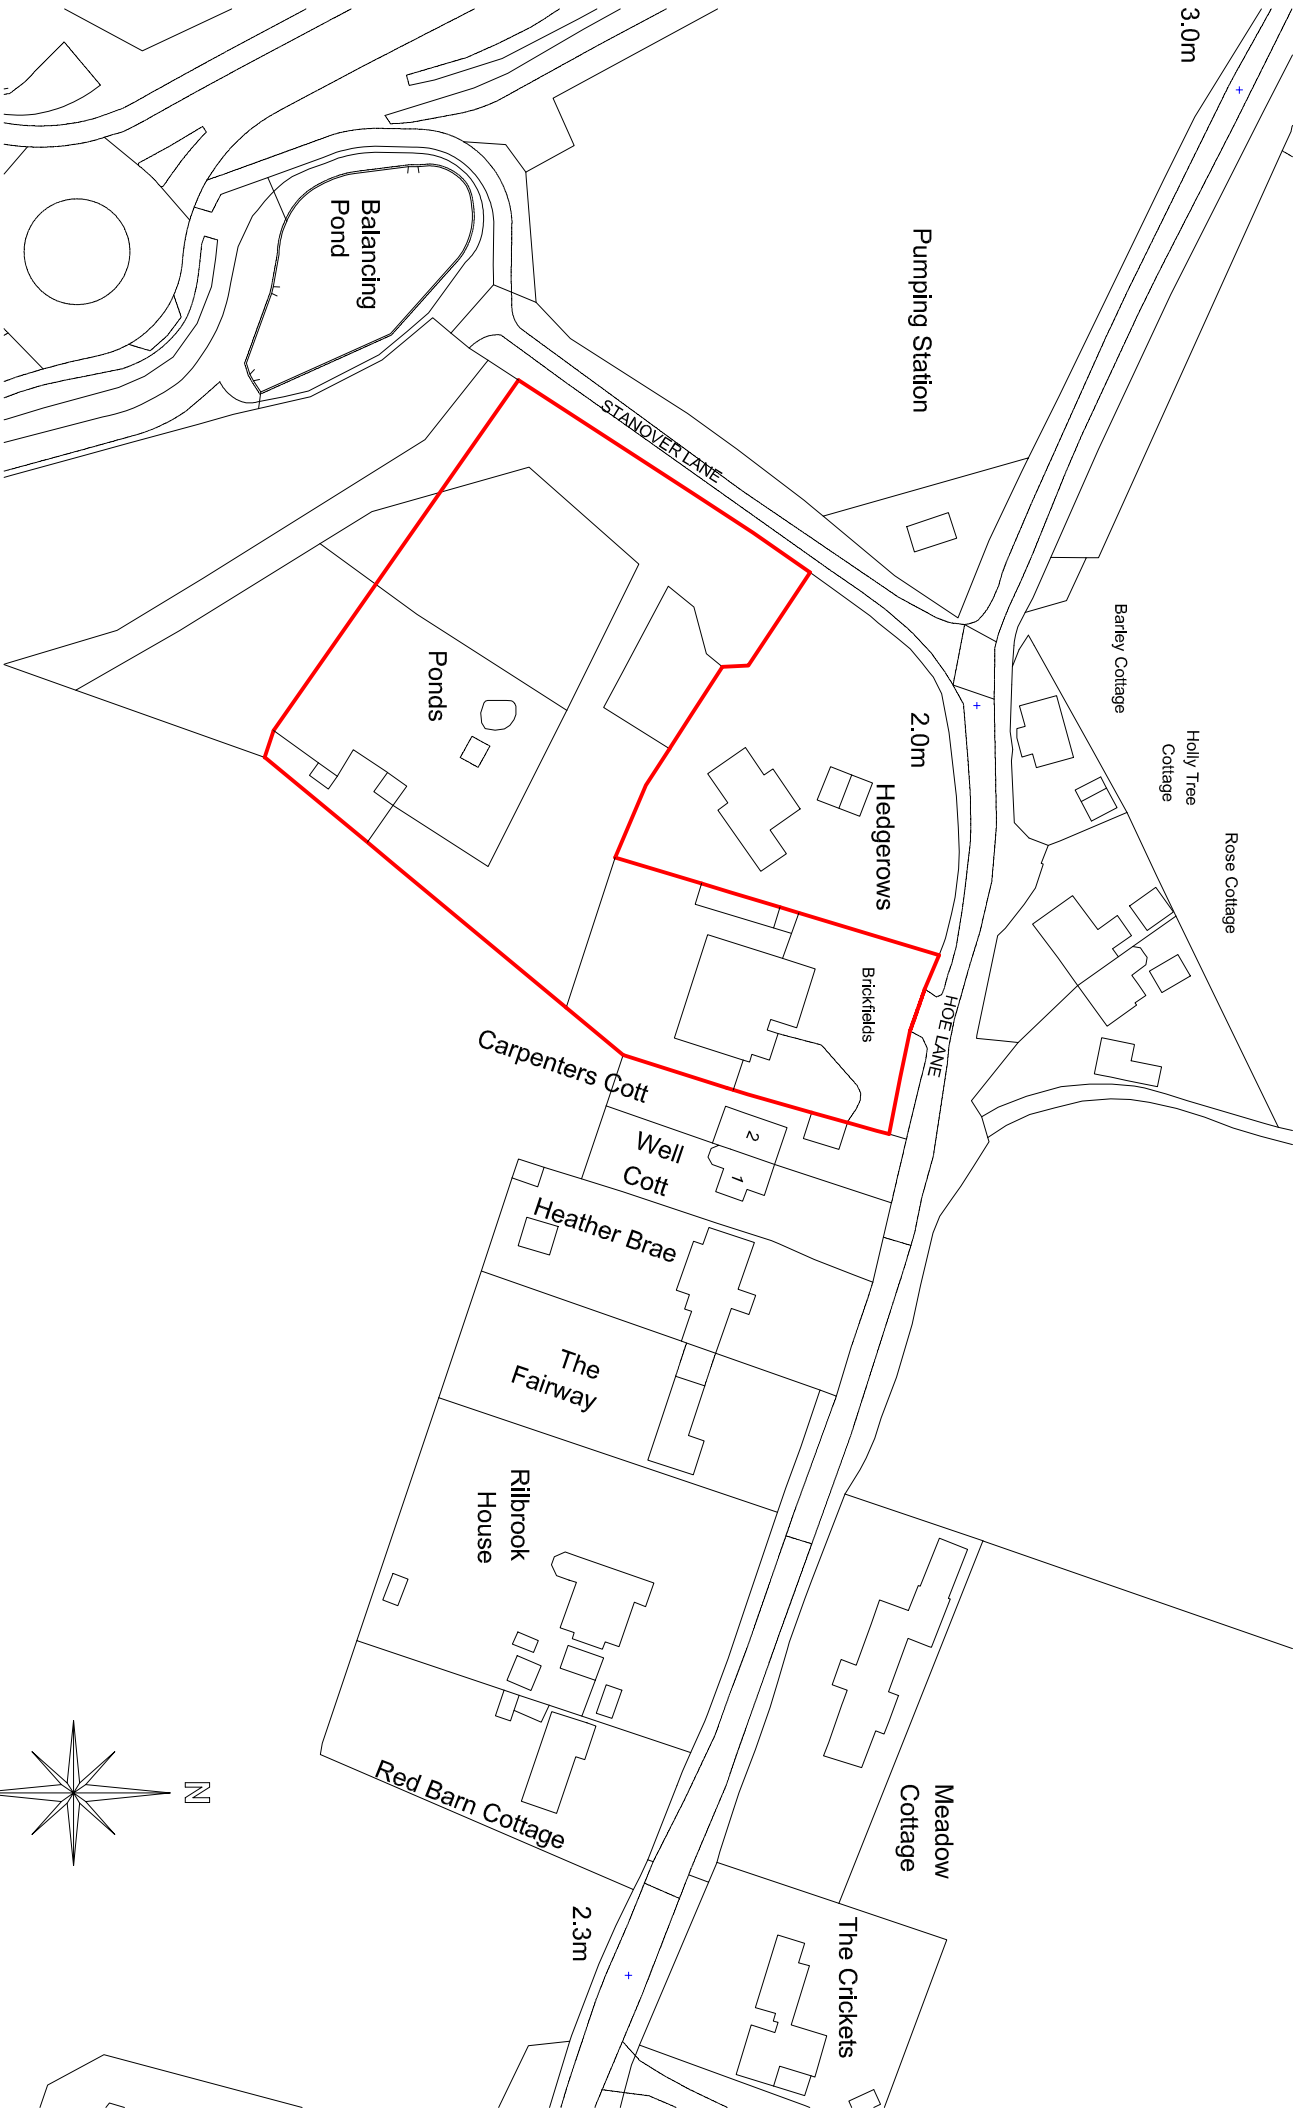

Ordnance Survey (c) Crown Copyright 2018. All rights reserved. Licence number 100022432

LOCATION PLAN - 1/1250

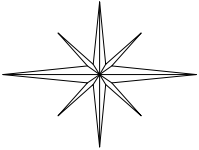

SUSSEX BUILDING CONSULTANCY LIMITED	
BRICKFIELDS, HOE LANE, FLANSHAM, BOGNOR REGIS, WEST SUSSEX.	
REVISIONS -	DATE - 09/04/2018.
 LABC PARTNER 3 NORTHGATE ROAD BOGNOR REGIS PO21 5LZ TEL/FAX - (01243) 861379	