



REAR ELEVATION

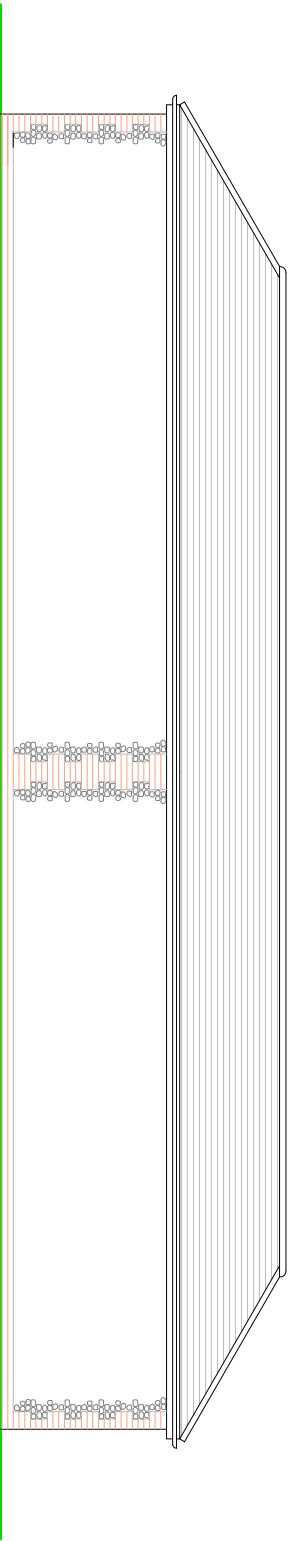


SIDE ELEVATION

NOTES


- ROOF - Plain clay roof tiles to pitched roof to match existing house.
- WALLS - Mixture of flint panels and face brickwork quoins to match existing house.
- WINDOWS/DOORS - Stained softwood framed double glazed units.

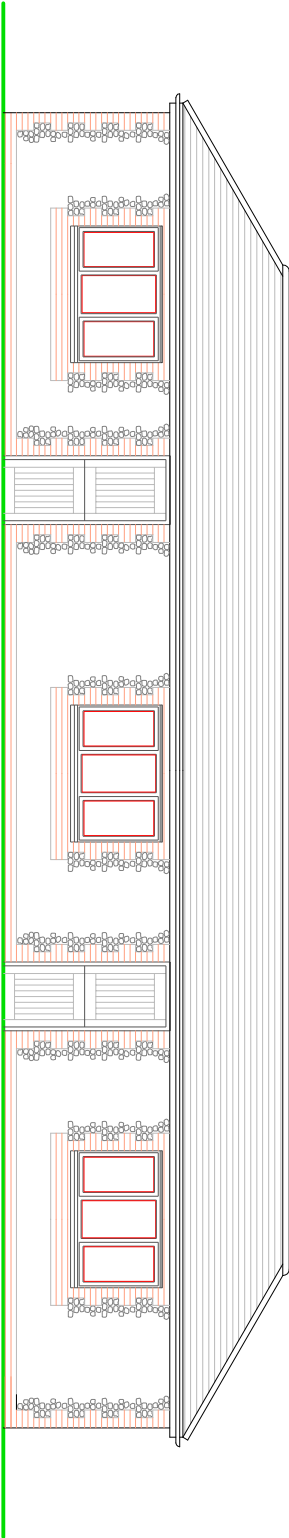

SIDE ELEVATION

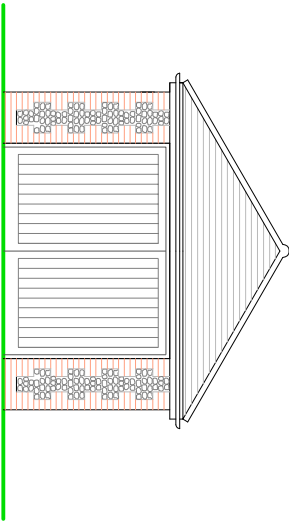

FRONT ELEVATION

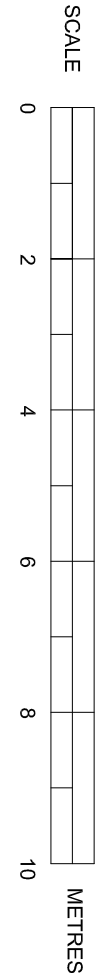

PROPOSED ELEVATIONS

SUSSEX BUILDING CONSULTANCY LIMITED

BRICKFIELDS, HOE LANE, FLANSHAM,
BOGNOR REGIS, WEST SUSSEX.

SCALE - 1/100 REV - DATE - 23/05/2018

partner
LABC

3 NORTHCOTE ROAD
BOGNOR REGIS
PO21 9LZ
TEL - (01243) 861979