


65 Foundry ~~Lane~~ ^{Road}
Yapton
BN18 0HE

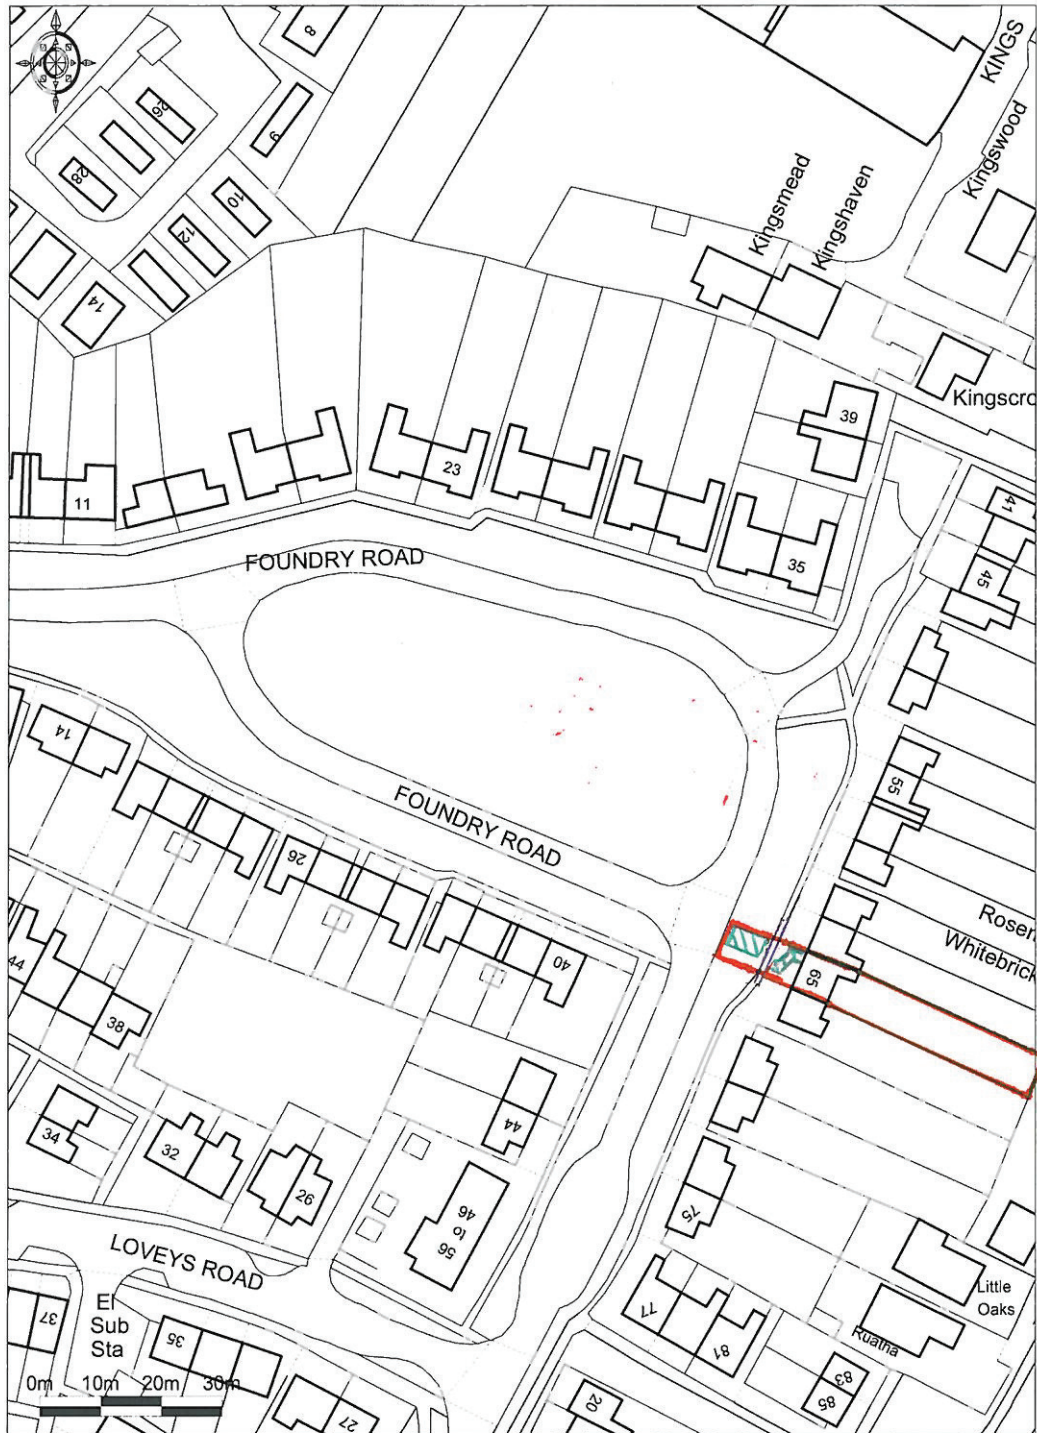

 **Promap**®

Ordnance Survey © Crown Copyright 2012. All rights reserved.
Licence number 100020449. Plotol Scale - 1:1250

Site Plan
1:1250