


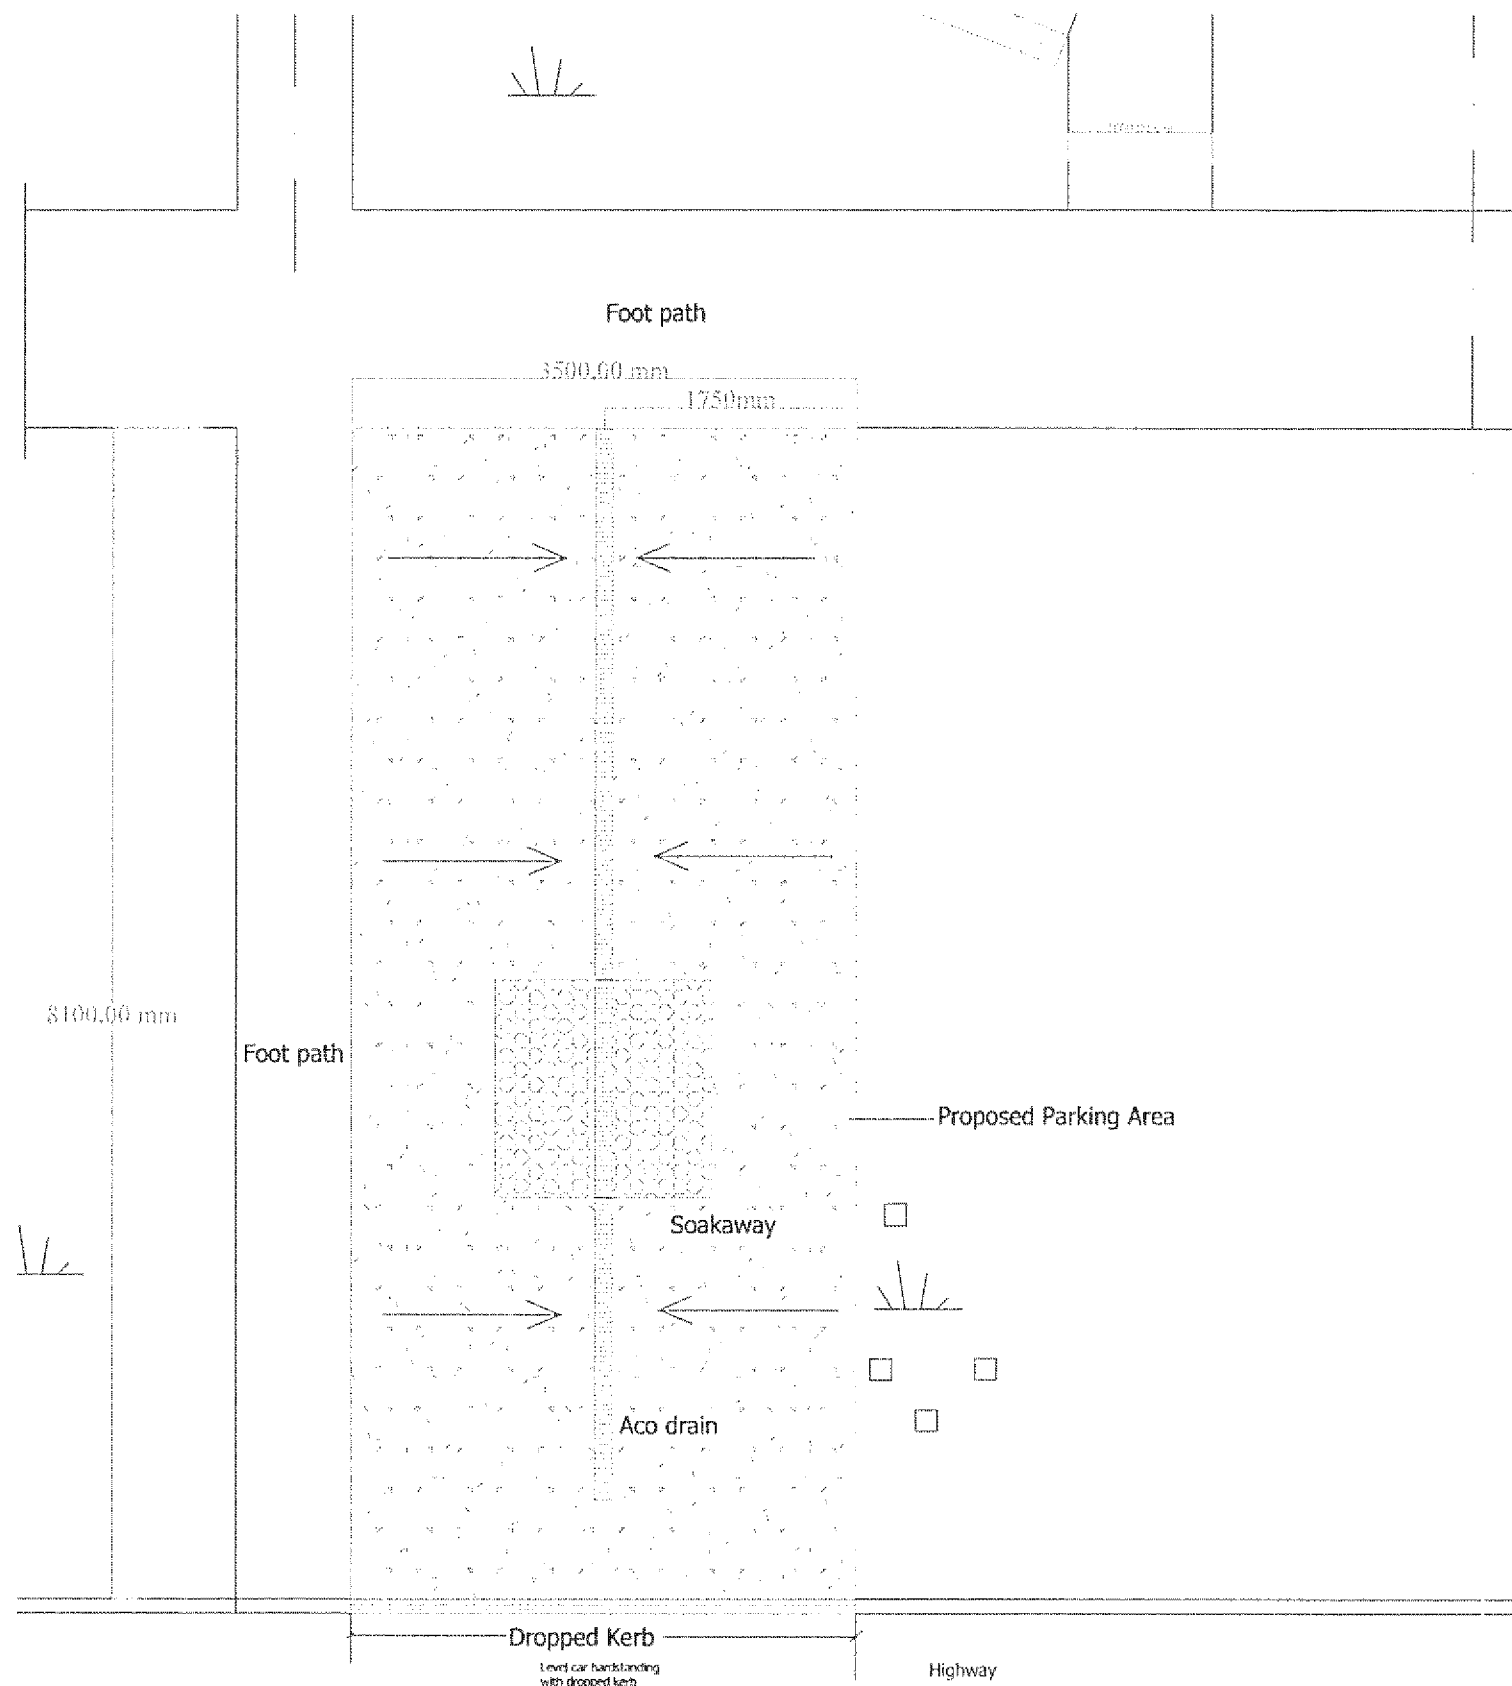

Proposed Plan

NOTES:

1. All dimensions are in mm and must be checked on site and not scaled from this drawing.
2. Drawings are to be read in conjunction with accompanying documents.
3. Any errors or inaccuracies should be brought to the attention of Amber Living

AMBER LIVING			
No.	Y	36	12
Received 24.10.12.			

No.	Description	Date
Amendments:		
Address:	65 Foundry Road Yapton BN18 0HE	Client: Mr A Page
Drawing Title:	Proposed Parking area showing drainage details	Drawing Ref.: SG/03/Found65
Disabled Adaptation Design Planning Applications Building Regulation Drawings Party Wall Surveys Building Survey/ Homebuyers Survey		Project Management Disabled Access Auditing Building Defect Analysis CEM Expert Witness
Contact Details:	Telephone: 01273 384974 Fax: 01273 384976 Email: sid@amberliving.co.uk	
Contact Address:	Maritime House, Basin Road North, Hove, BN41 1WR, East Sussex	
Scale:	Paper:	Date:
1:50	A:2	10/10/12
Revision No:	Checked By:	Direction:

