
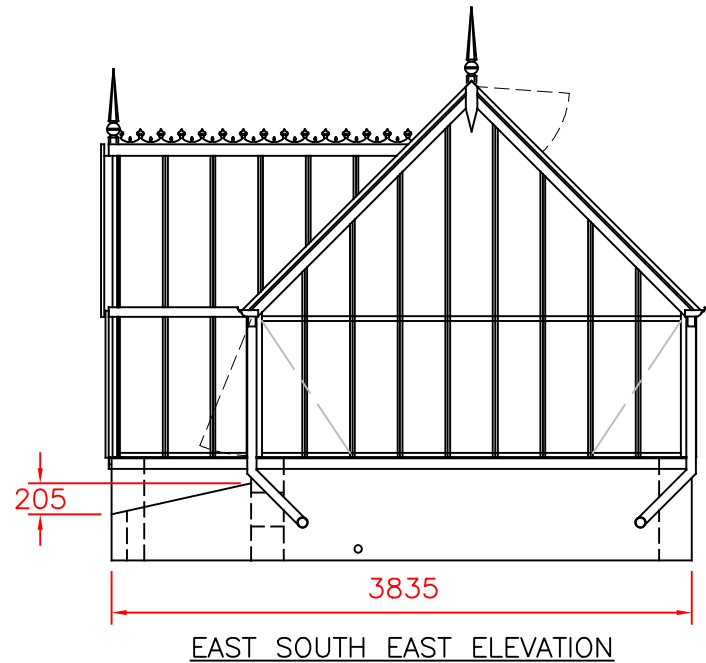
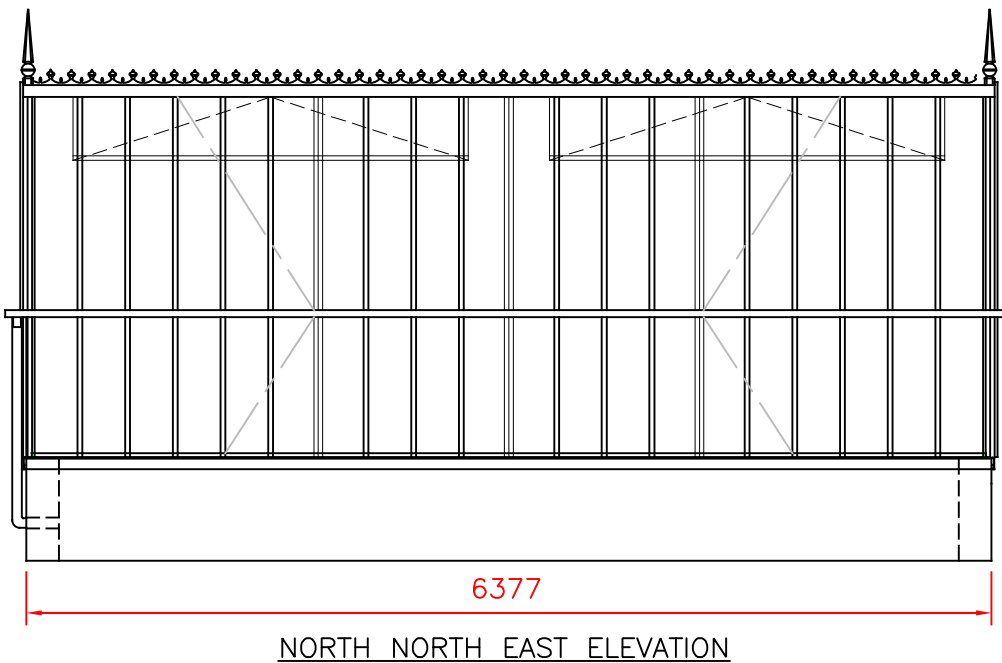
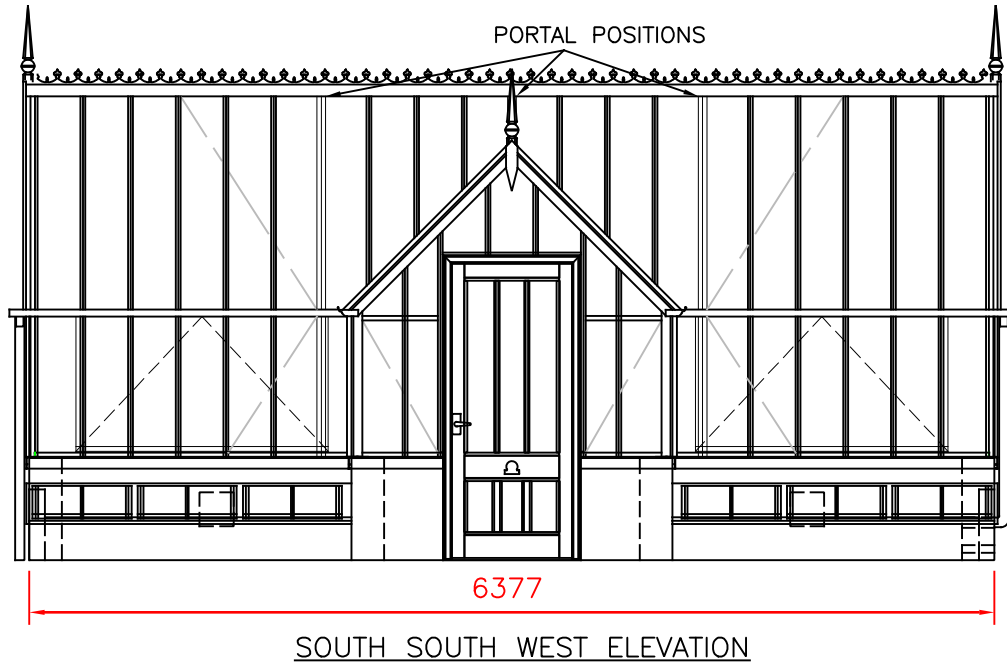


GROUND PLAN

ISSUED FOR BUILDING & DESIGN,
SPECIFICATION HAS BEEN CONFIRMED

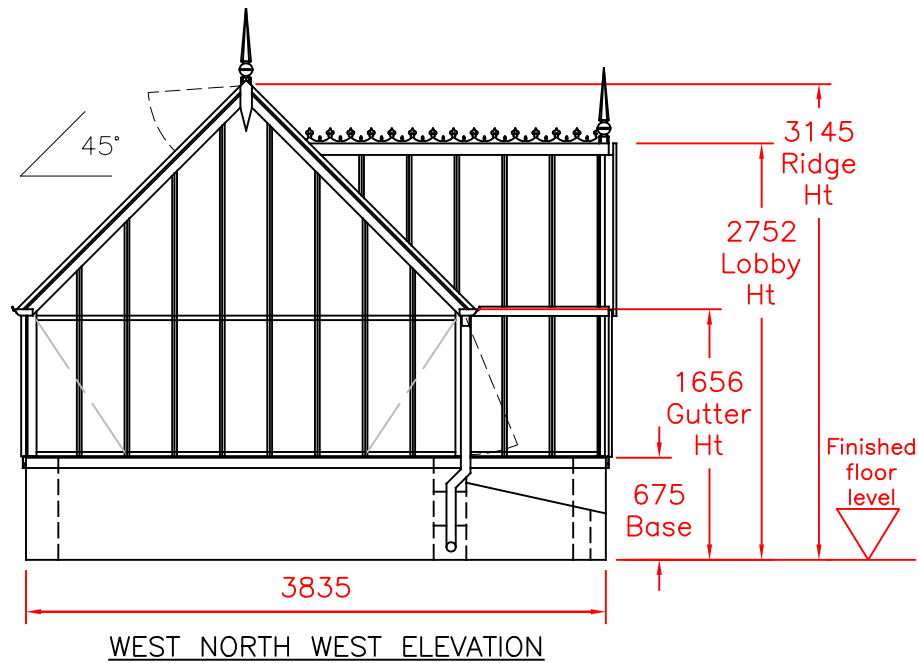

 GREENHOUSES AND CONSERVATORIES		TITLE NATIONAL TRUST GREENHOUSES THE WIMPOLE WITH SPECIAL BENCH. (NT-WIMP-ST-R-D-C-X-RAL 9005)		
DRAWN LC	DATE 23/02/22	SCALE 1:50 @ A3	DWG NO. NT/HARD30539_GP. Sheet 2of2	REV —
CHECKED NR 24/2/22	CUSTOMER / ORDER No. Mr Harding, Berricourt.			30539