



Planning and Development Services
Arun District Council
Arun Civic Centre
Maltravers Road
Littlehampton
West Sussex
BN17 5LF

Developer Services
Southern Water
Sparrowgrove House
Sparrowgrove
Otterbourne
Hampshire
SO21 2SW

Tel: 0330 303 0119

Your Ref

Y/37/18/HH

Our Ref

PLAN-023351

Date

12/07/2018

Dear Sirs,

Proposal: Replacement garage.

Site: Mayfield House, Yapton Road, Barnham PO22 0BJ.

Y/37/18/HH

Thank you for your letter of 06/06/2018.

Southern Water has no objection for the above proposal.

Due to surface water inundation issues in the Lidsey Catchment "The applicant is advised to adopt, where appropriate, the measures in the table "Practical measures to reduce the potential impacts of development".


Developer should look to protect the public sewerage system from inundation and infiltration, which contribute to flooding in unfavourable conditions.

Yours sincerely,



Developer Services

SOUTHERN WATER

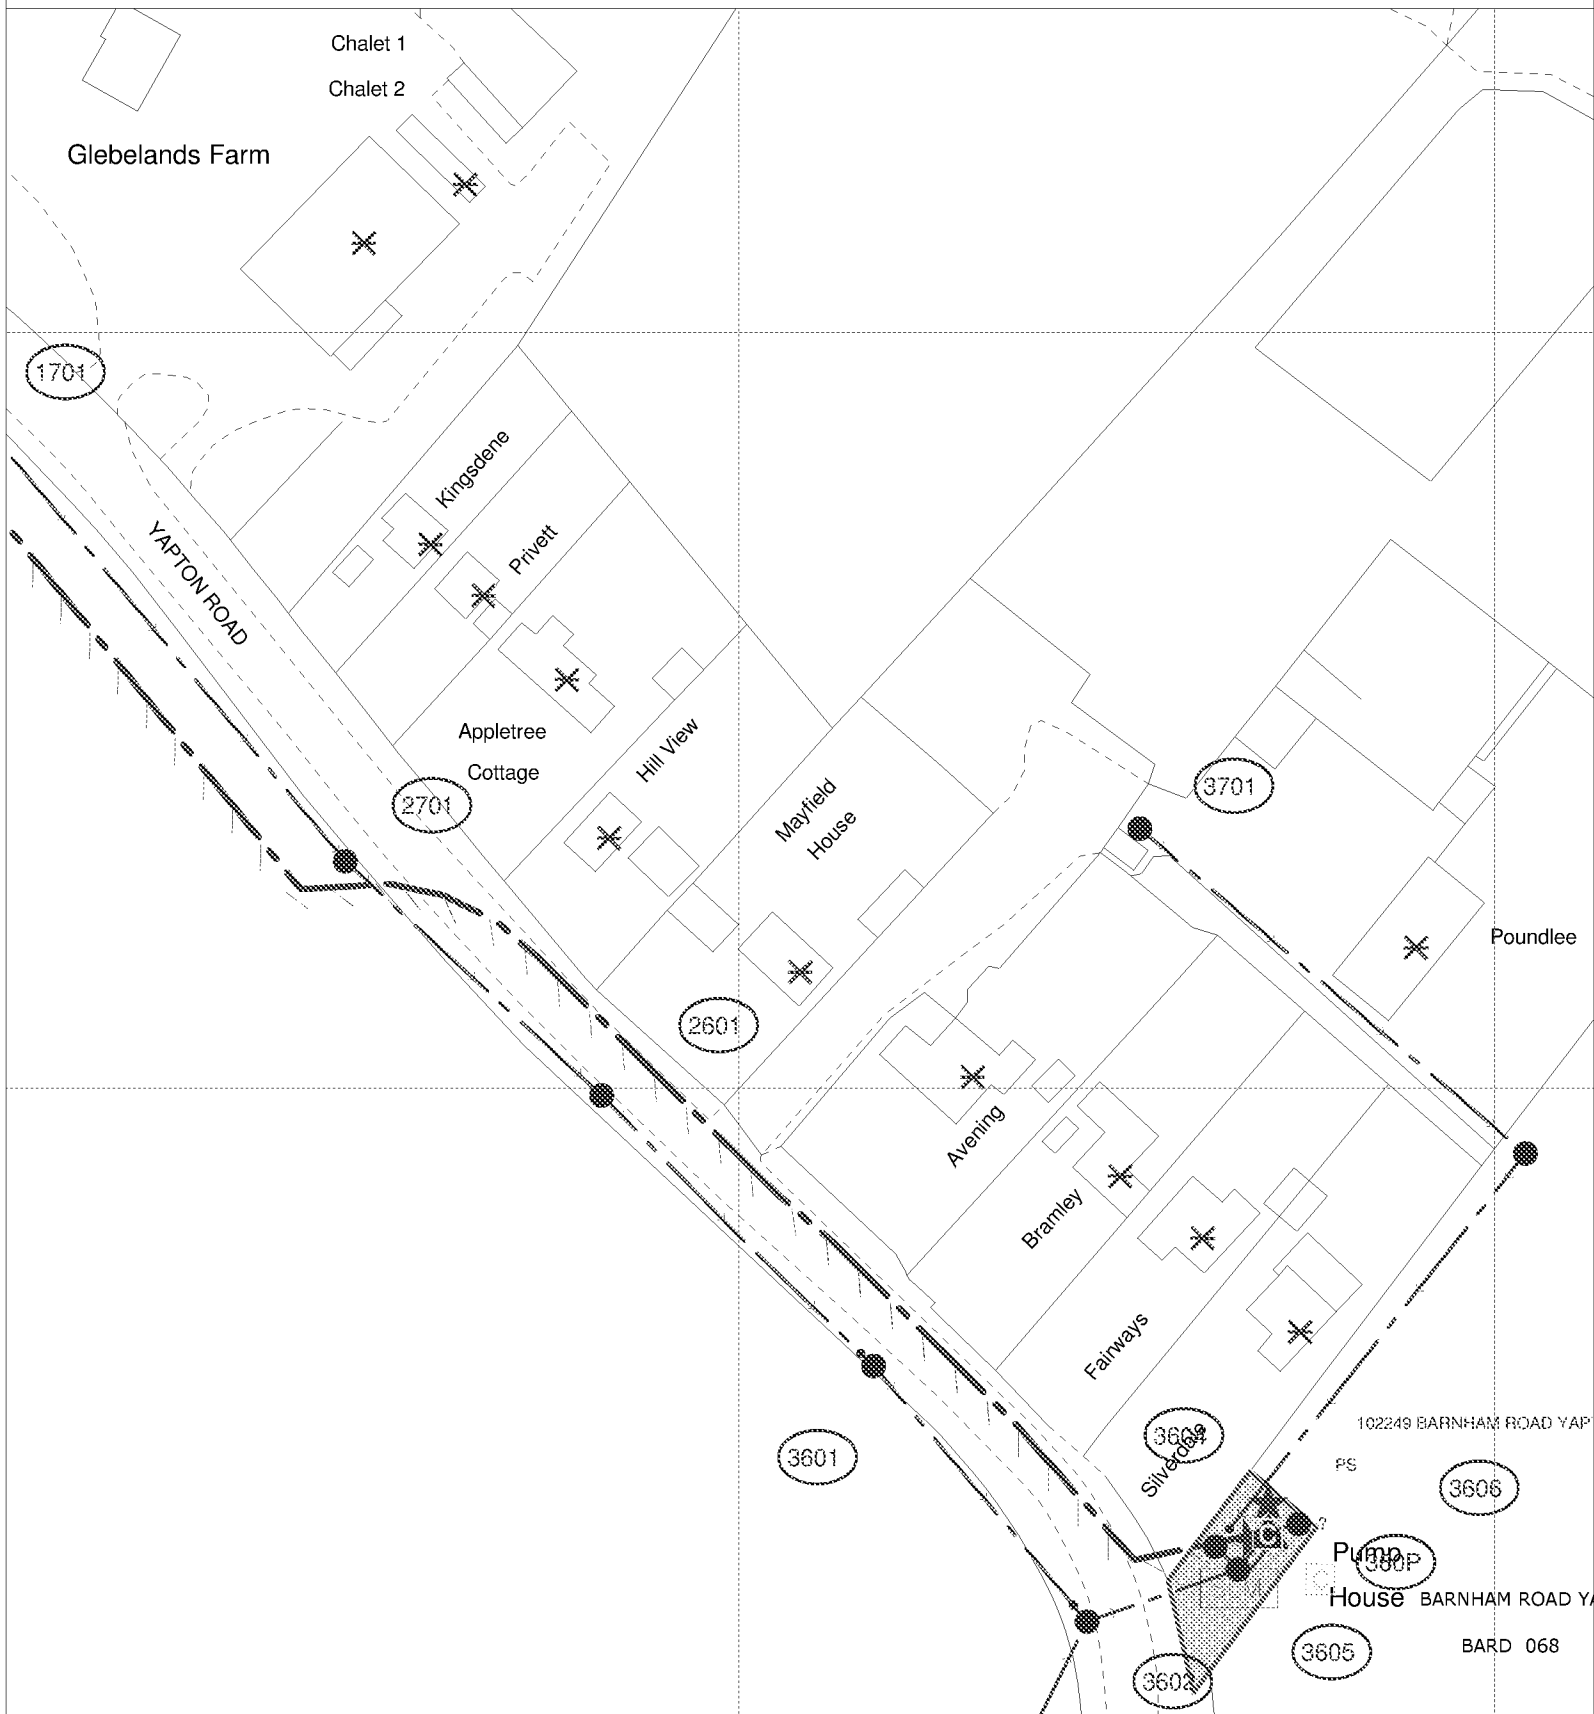

The positions of pipes shown on this plan are believed to be correct, but Southern Water Services Ltd accept no responsibility in the event of inaccuracy. The actual positions should be determined on site.

Based upon Ordnance Survey Digital Data with the permission of the controller of H.M.S.O. Crown Copyright Reserved Licence No. WU 298530

O.S. REF: SU9703NW

Scale: 1:1000

Screen Print

ARUN DISTRICT COUNCIL 7/37/18/11

WARNING: BAC pipes are constructed of Bonded Asbestos Cement

WARNING: Unlabeled (HUK) materials may include Bonded Asbestos Cement



Printed By: banuh

Date: 9-7-2018

Southern Water MapGuide Browser

Requested By: