



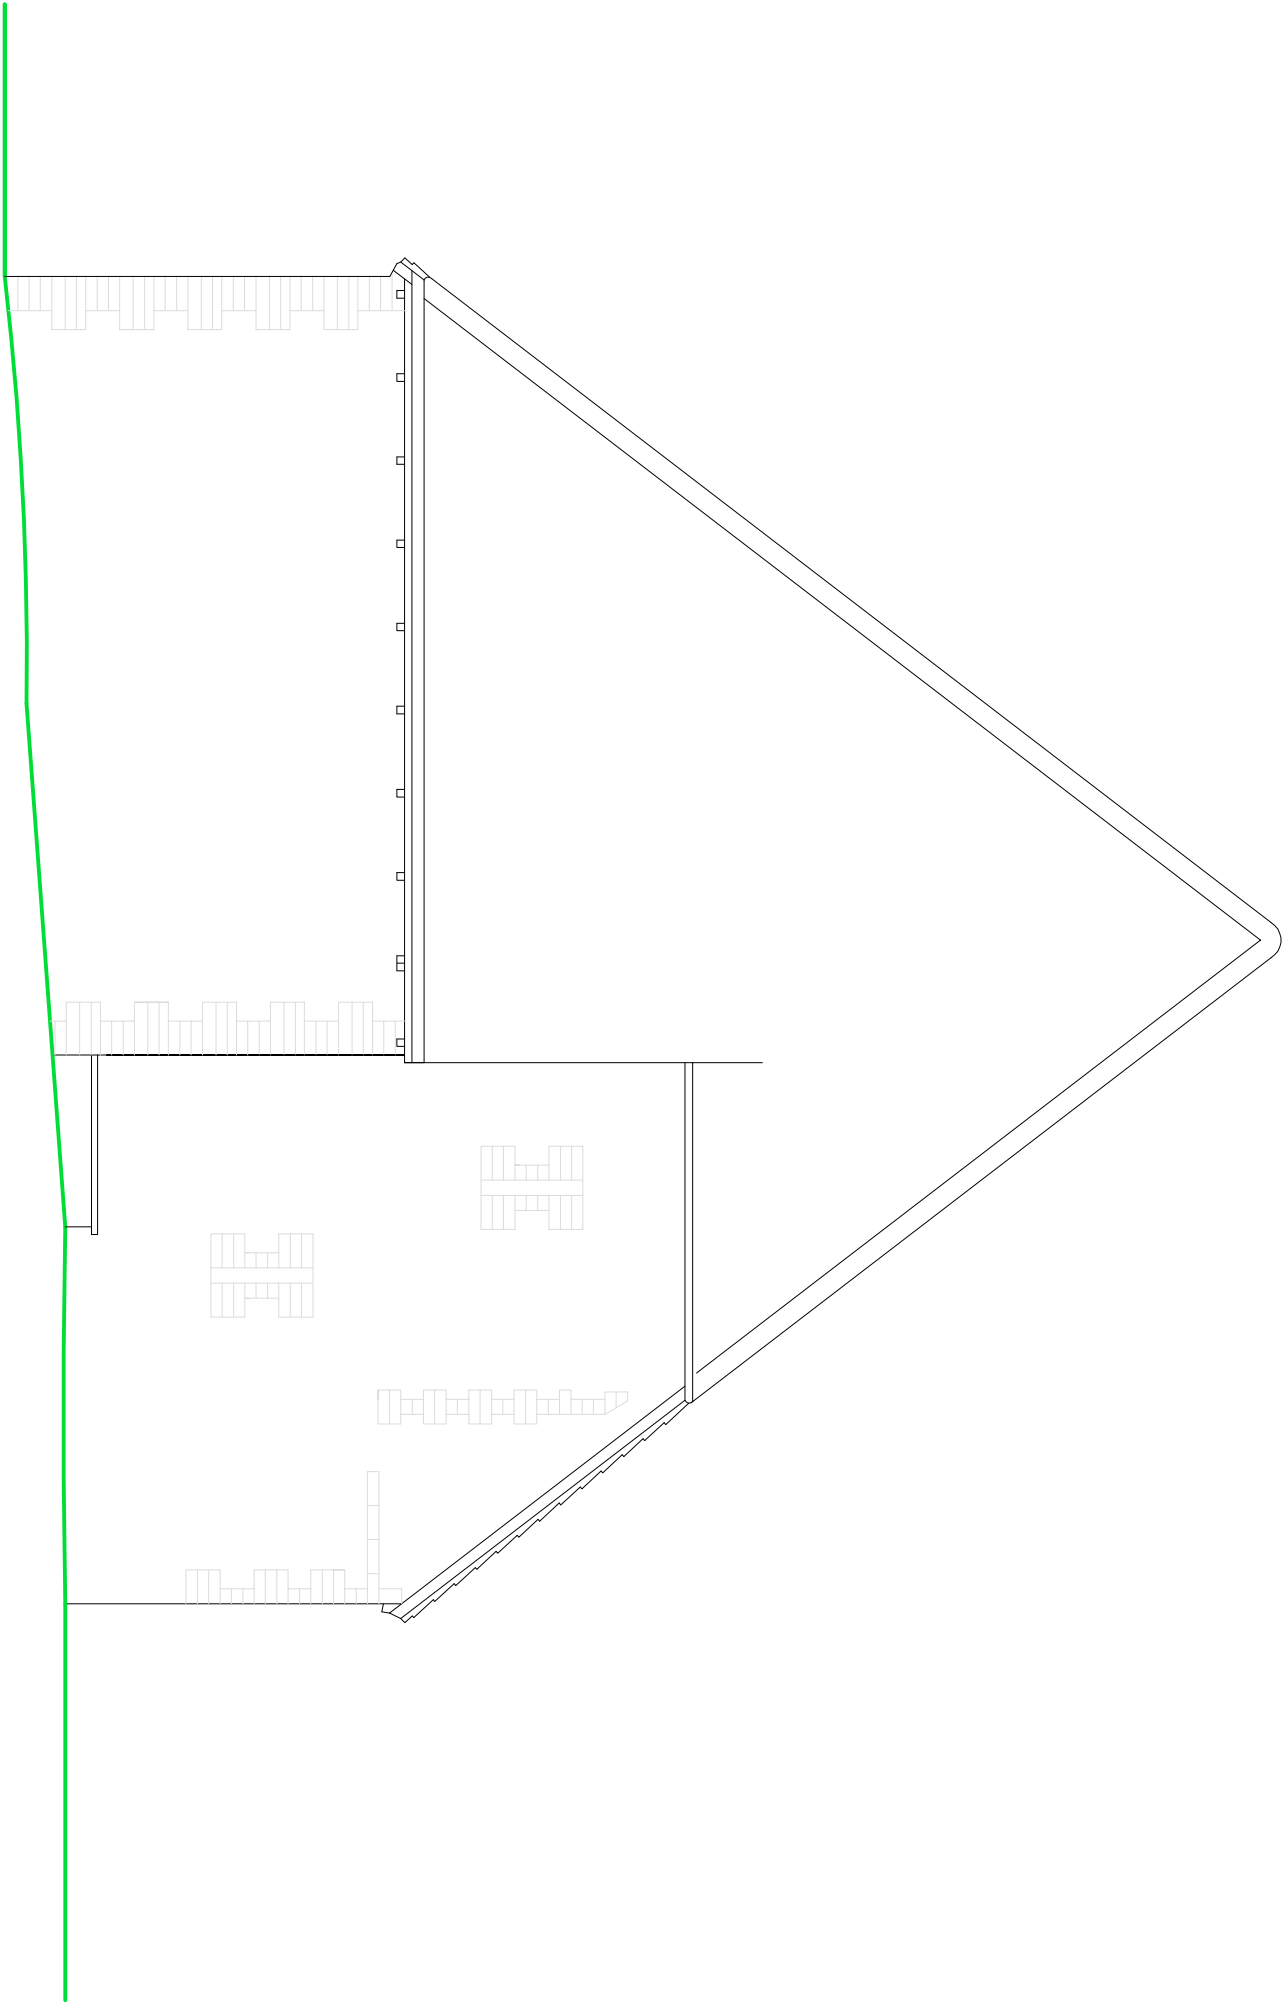

EXISTING SIDE ELEVATION

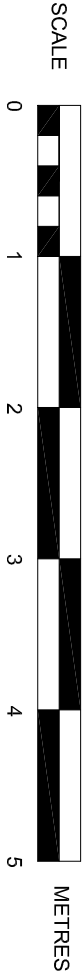

SUSSEX BUILDING CONSULTANCY LIMITED	
WELLOW BARN, HOE LANE, FLANSHAM, BOGNOR REGIS, WEST SUSSEX.	
SCALE - 1/50 REV - DATE - 11/03/2021	
 LABC partner	3 NORTHGOTE ROAD BOGNOR REGIS PO21 3LZ TEL/FAX - (01243) 386379