



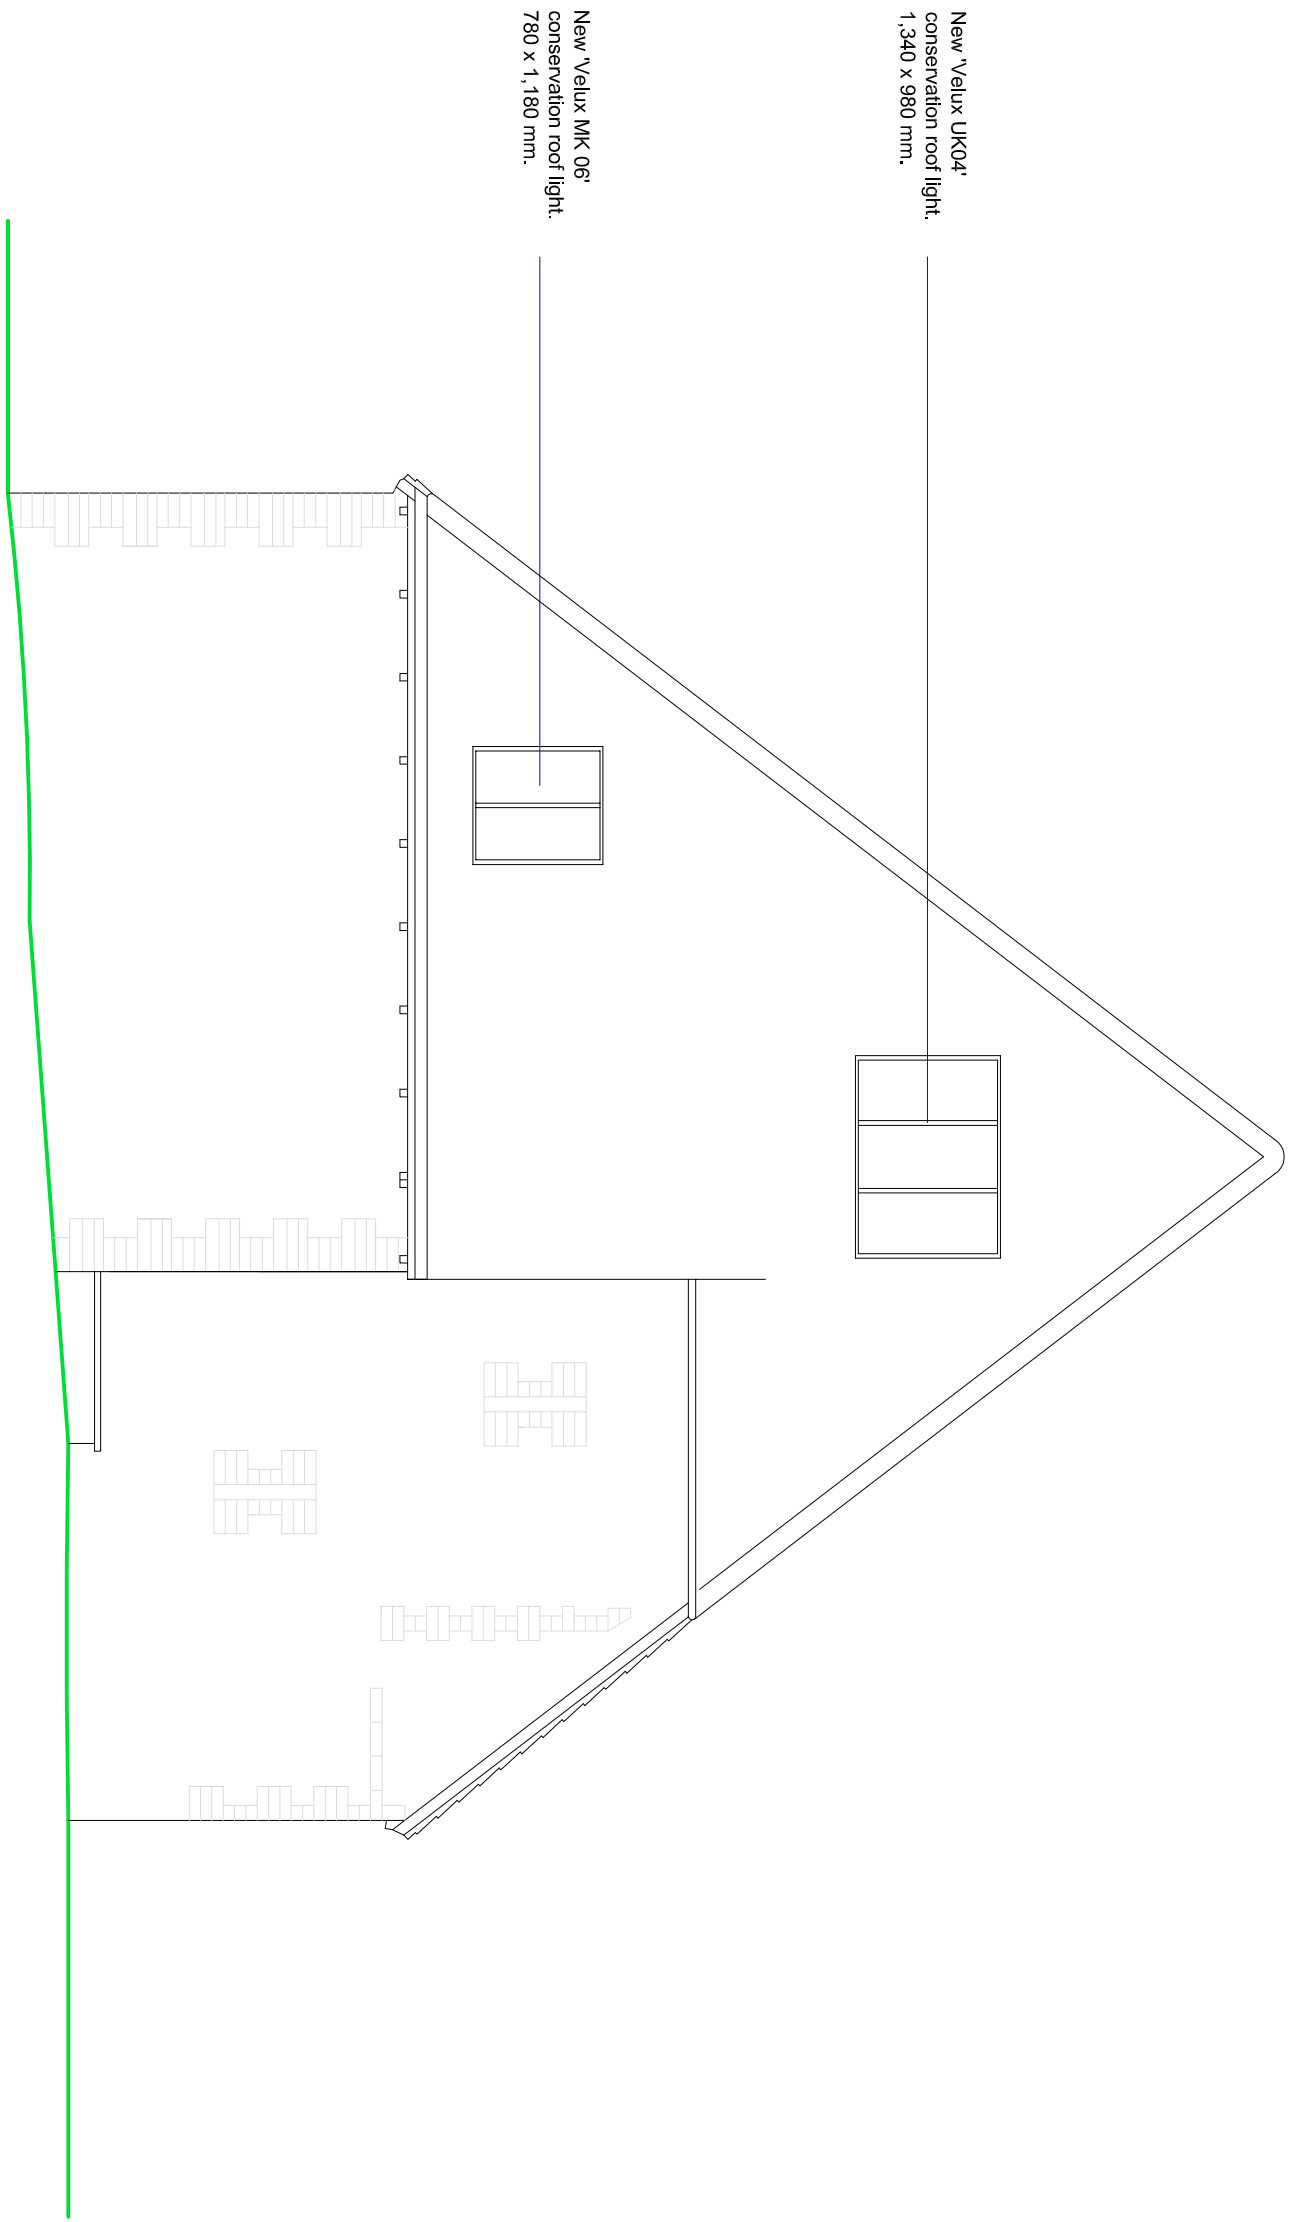

PROPOSED SIDE ELEVATION

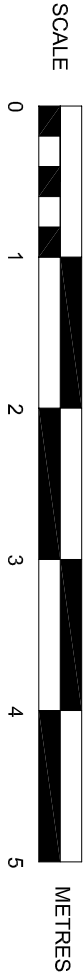

SUSSEX BUILDING CONSULTANCY LIMITED WELLOW BARN, HOE LANE, FLANSHAM, BOGNOR REGIS, WEST SUSSEX. SCALE - 1/50 REV - DATE - 16/03/2021	 LABC partner 3 NORTHGOTE ROAD BOGNOR REGIS PO21 5LZ TEL/FAX • (01243) 5861379
--	---