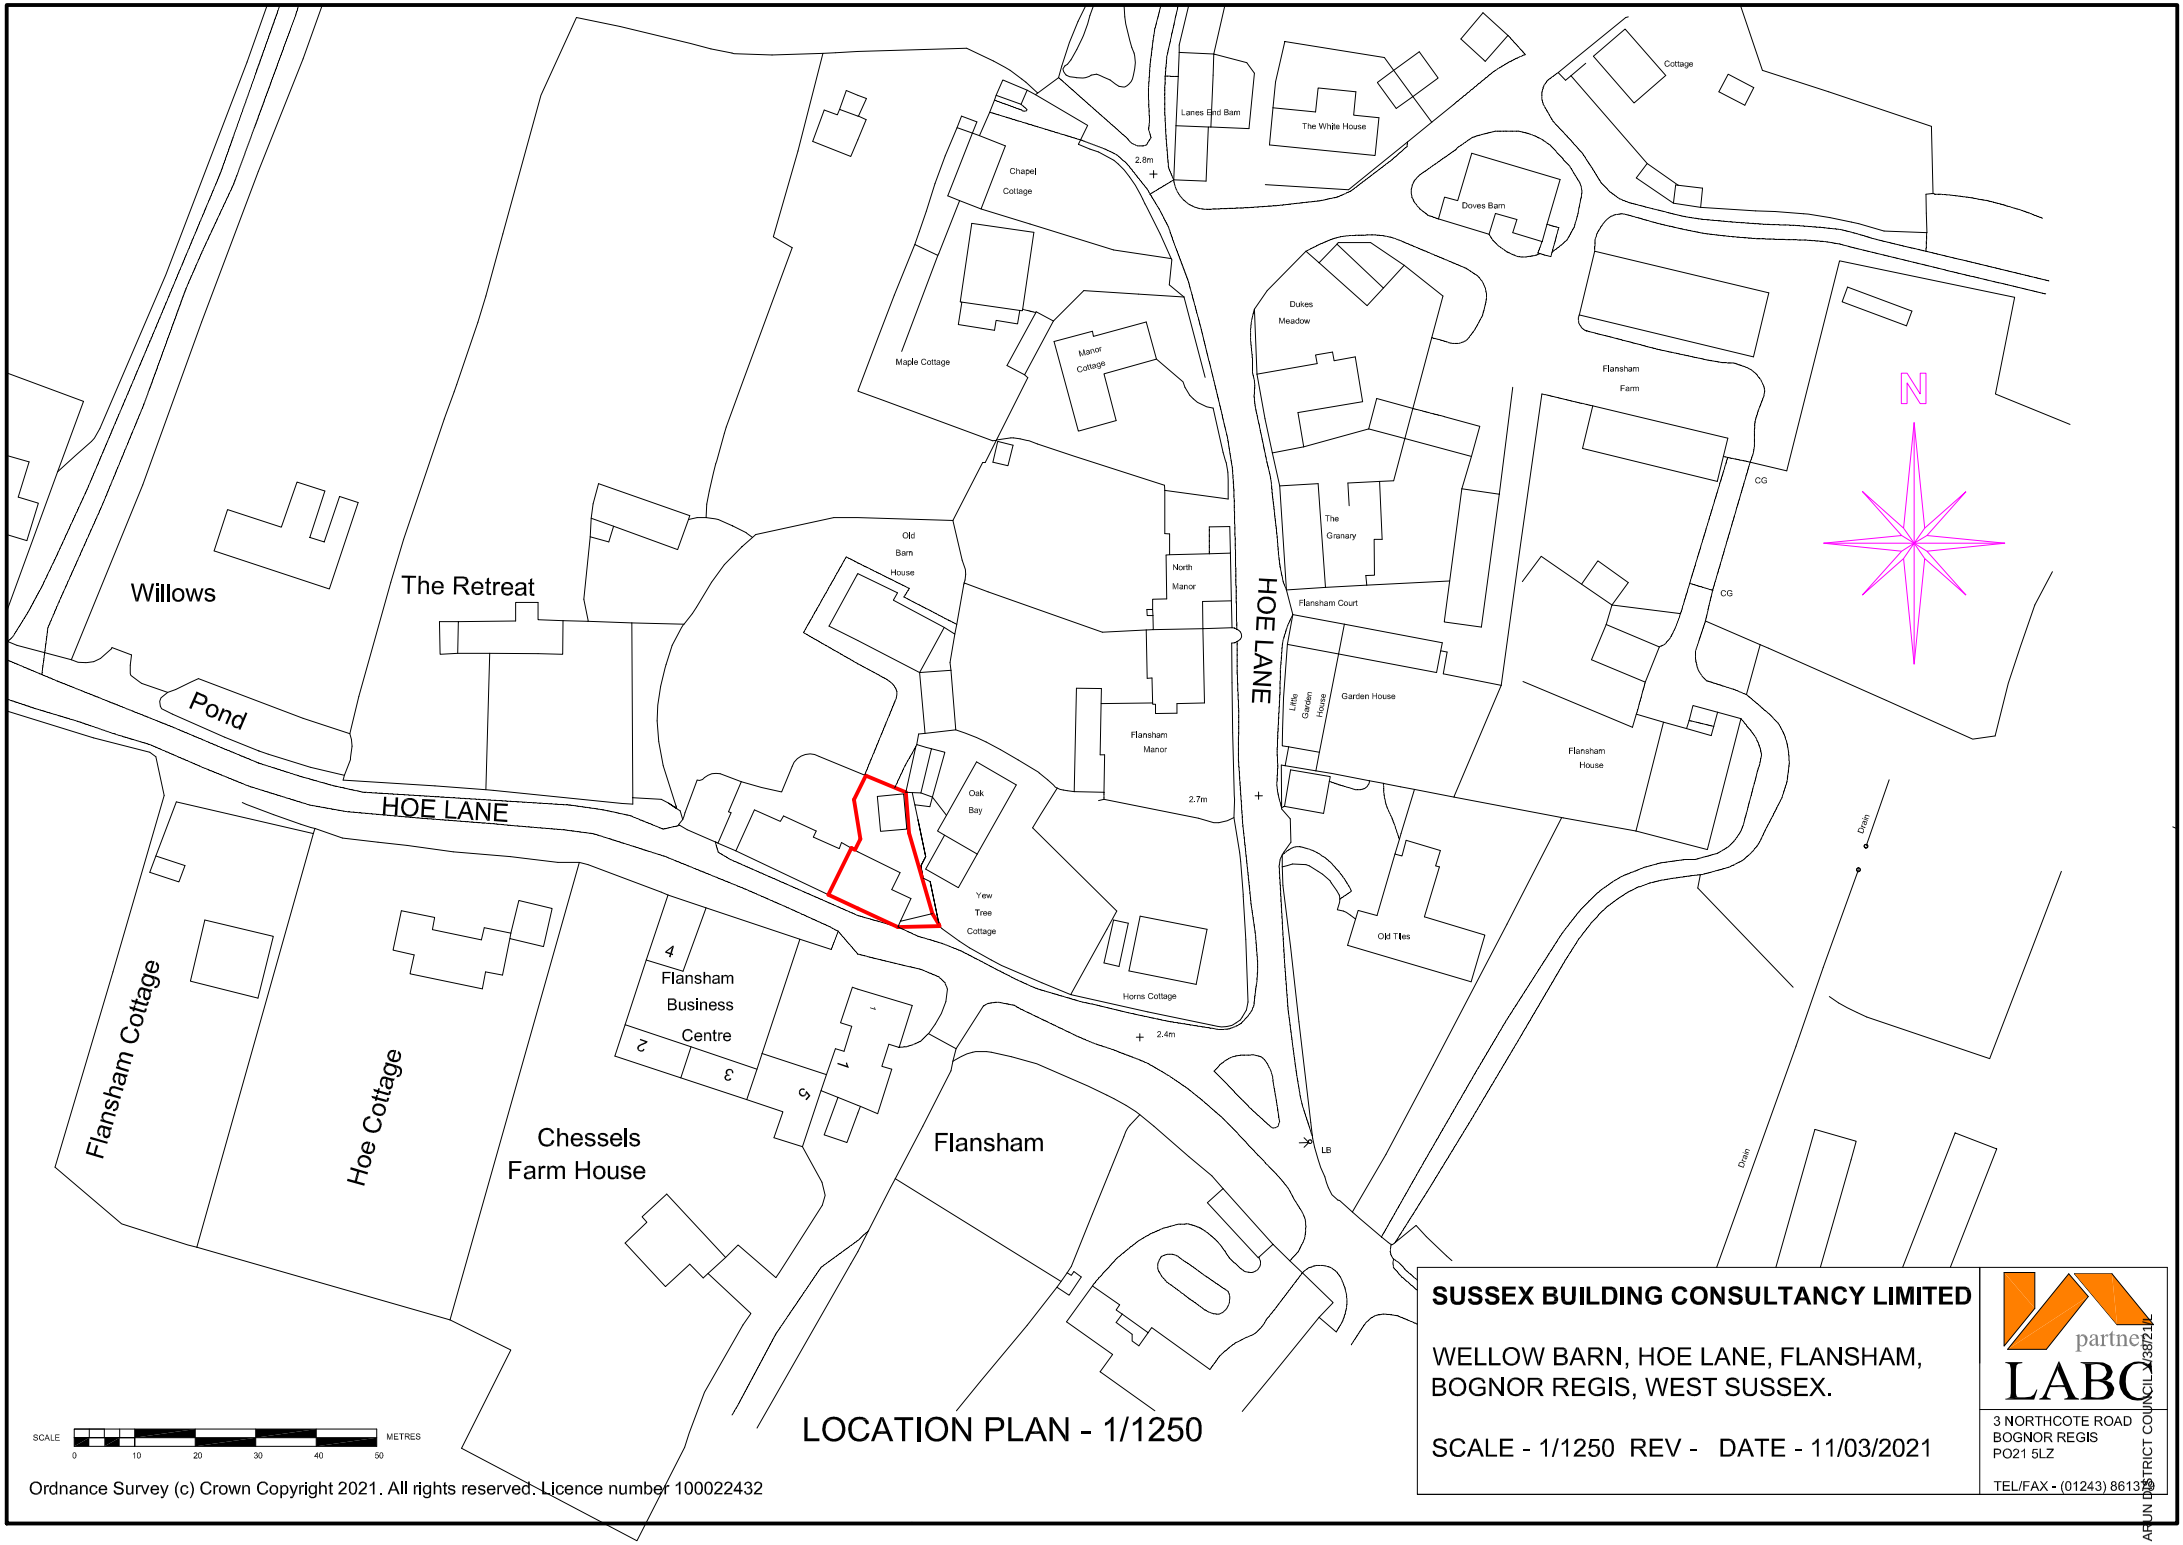


LOCATION PLAN - 1/1250

Ordnance Survey (c) Crown Copyright 2021. All rights reserved. Licence number 100022432

SUSSEX BUILDING CONSULTANCY LIMITED

WELLOW BARN, HOE LANE, FLANSHAM,
BOGNOR REGIS, WEST SUSSEX.

SCALE - 1/1250 REV - DATE - 11/03/2021

partner
LABC
3 NORTHCOTE ROAD
BOGNOR REGIS
PO21 5LZ
TEL/FAX - (01243) 861378

ARUN DISTRICT COUNCIL 2387210