



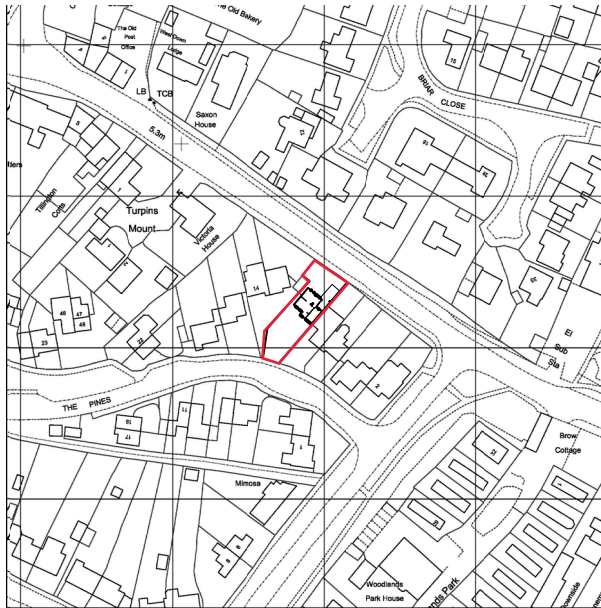


1:2500

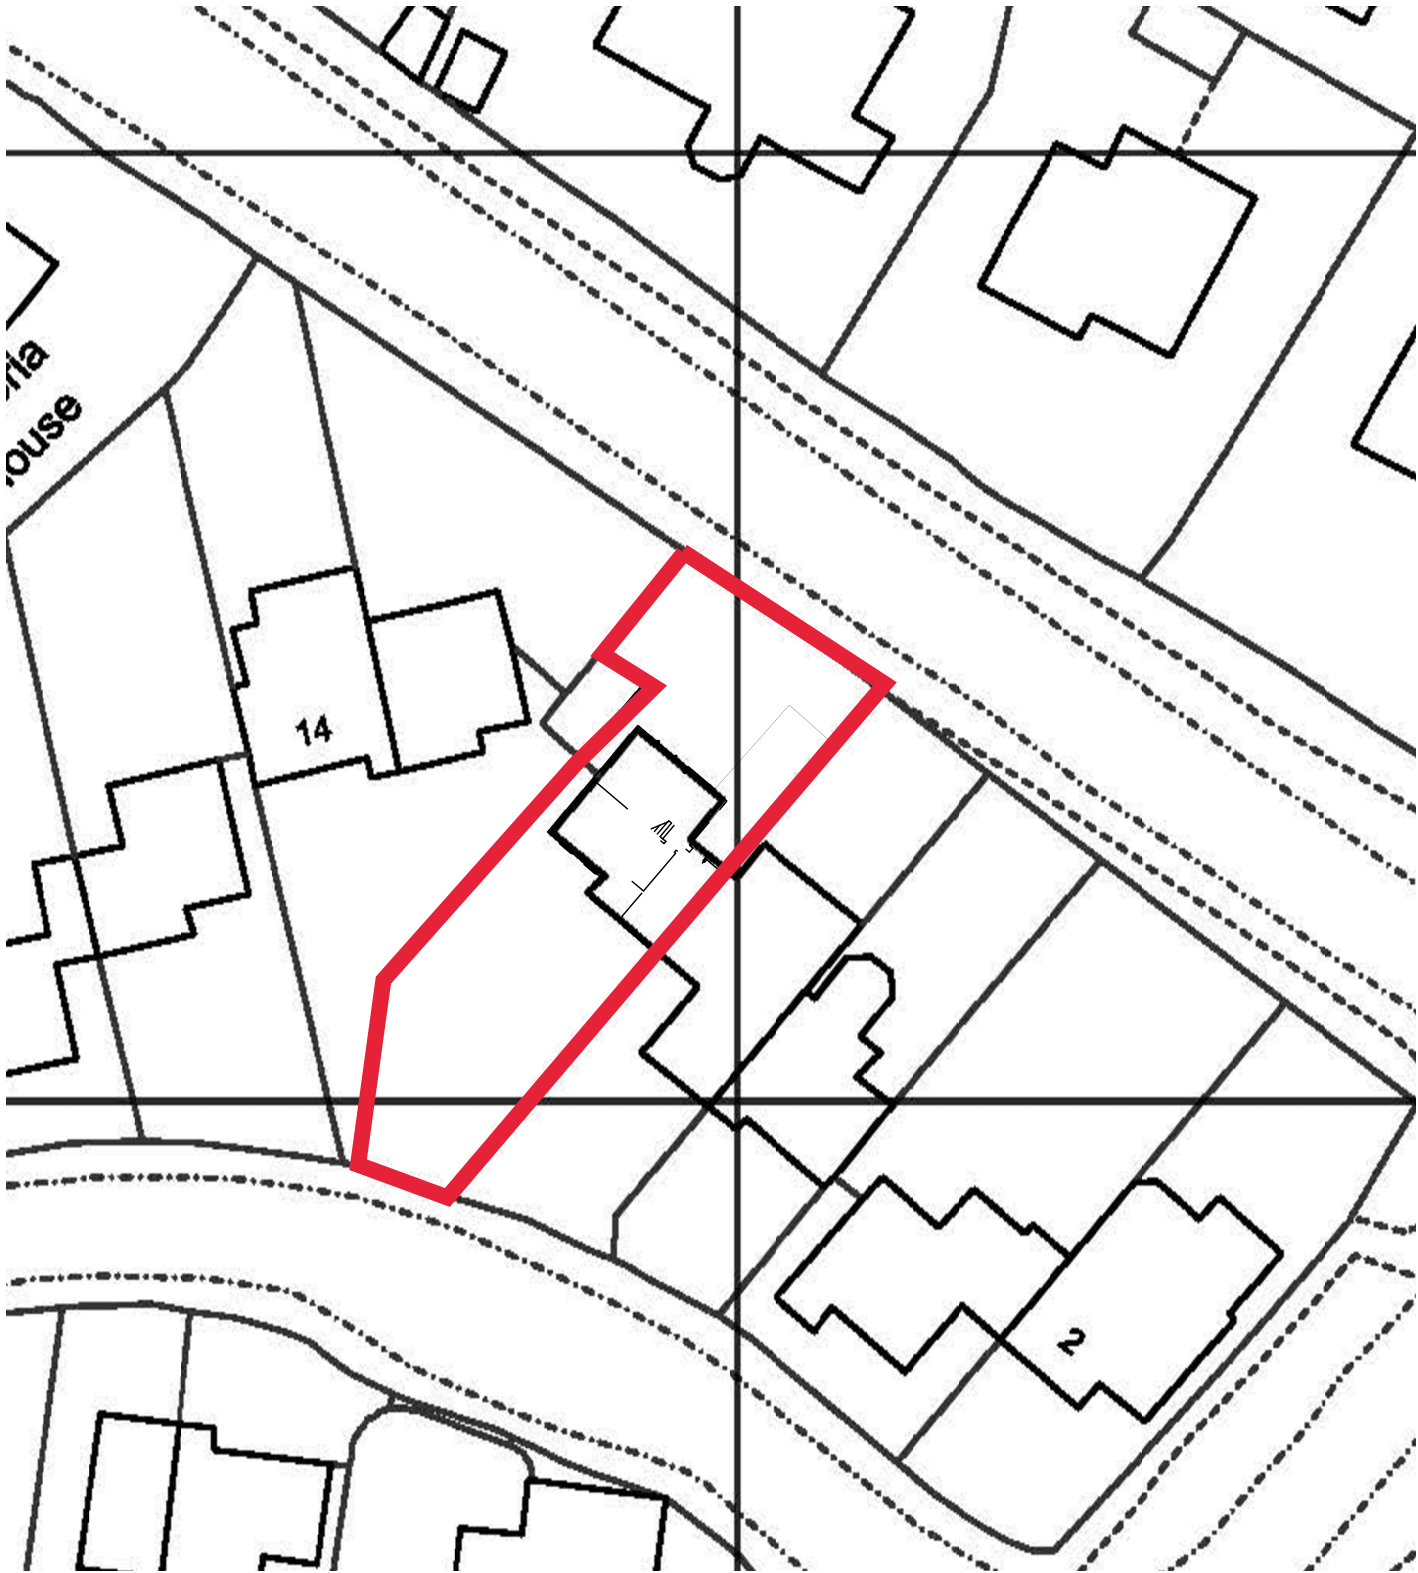

1:1250

S i t e L o c a t i o n p l a n s

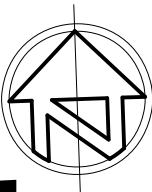

DRWG E01 REV
EXISTING SITE LOCATION PLAN

project name: 10 the Pines Yapton
date: Mar-19
sheet: drawn:
scale: 1:2500 & 1250 @ A3
job number: 19-10-01 drawing number: E01 revision: drawing reference:
Joy Architects Ltd., Chichester status:
West Sussex PO19 1DW
M 07789170015
info@joyarchitects.co.uk
Use figured dimensions only. All levels and dimensions to be checked on site. This drawing is to be read in conjunction with all other relevant drawings and specifications.