


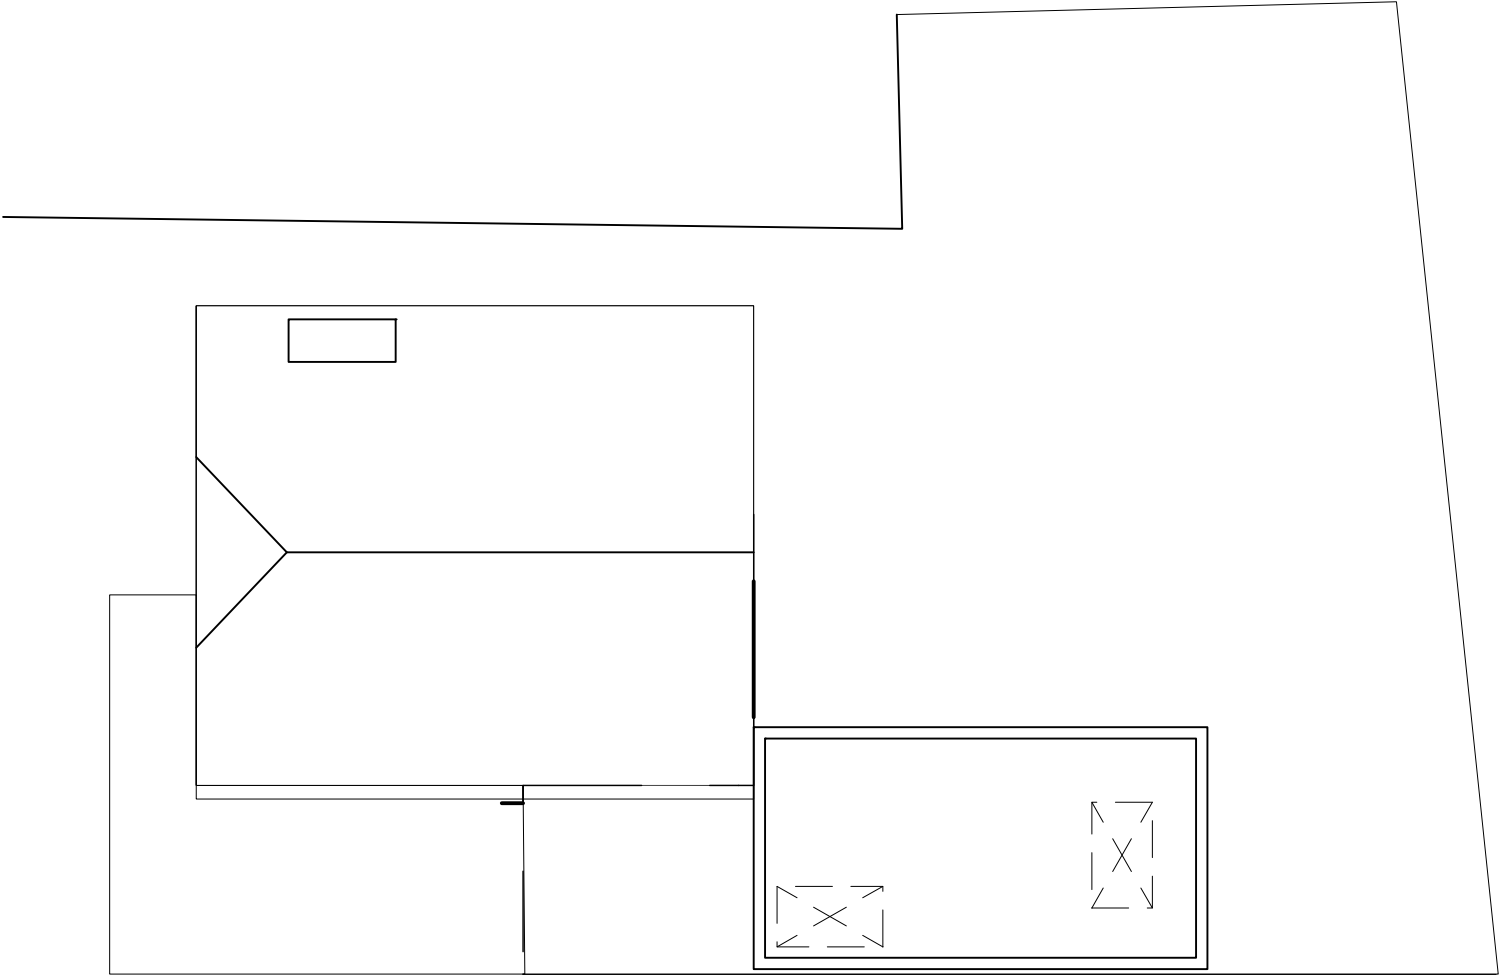

DRWG **P04** REV -
PROPOSED ROOF FLOOR
PLAN

project name: 10 the Pines Yapton

date: Mar-19

sheet: drawn:

scale: 1:100 @ A3 checked:

job number: 19-10-01 drawing number: P-04 revision: drawing reference:

Joy Architects, Chichester
West Sussex PO19 1DW

M 07789170015

info@joyarchitects.co.uk

Use figured dimensions only. All levels and dimensions to be checked on site. This drawing is to be read in conjunction with all other relevant drawings and specifications.