



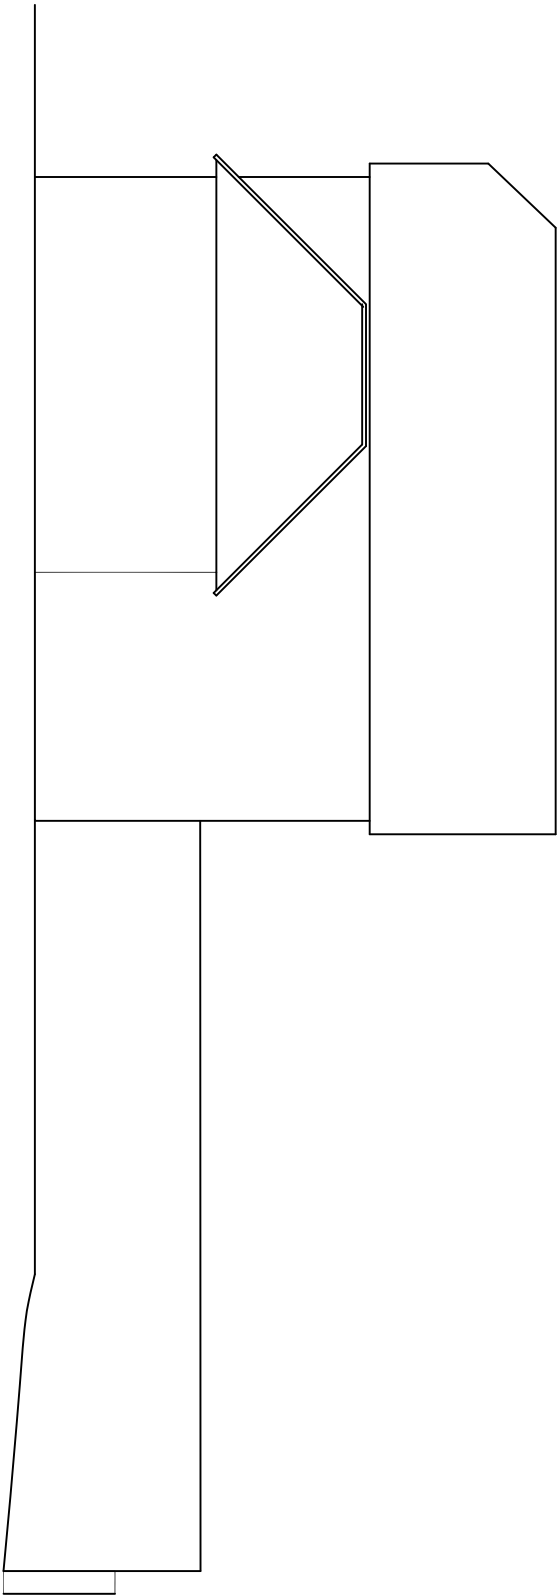

E x i s t i n g S i d e E l e v a t i o n

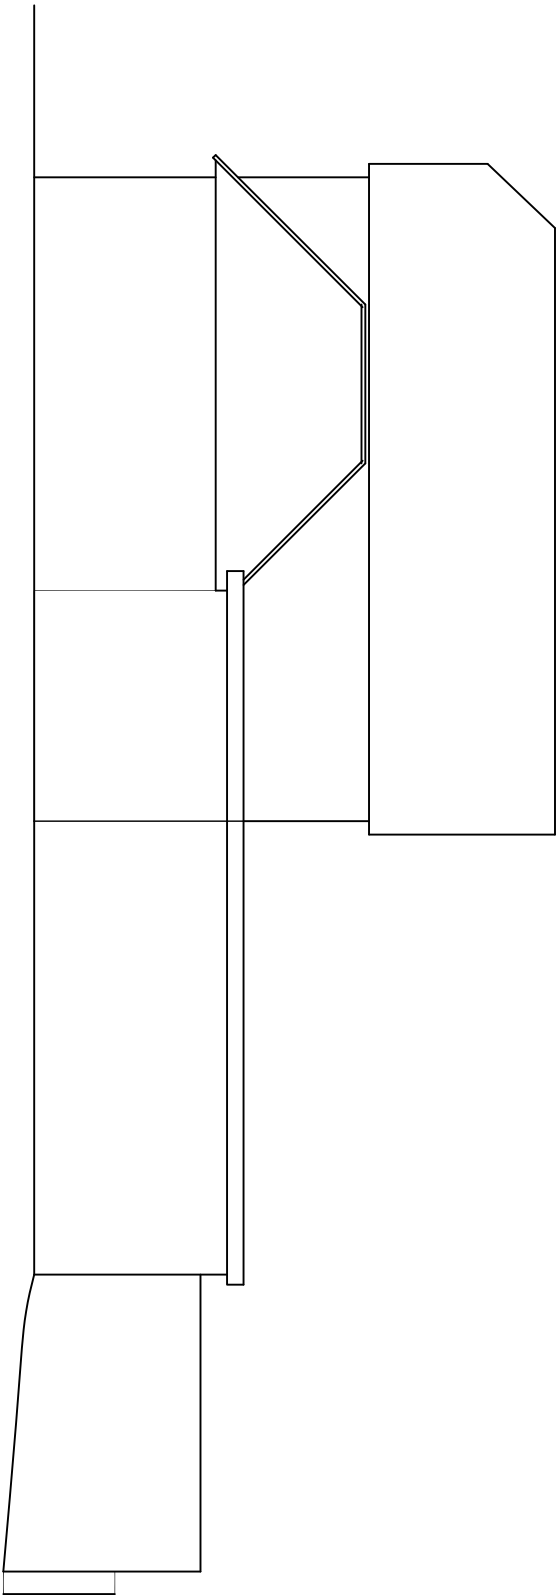

P r o p o s e d S i d e E l e v a t i o n



E x i s t i n g & P r o p o s e d s i d e e l e v a t i o n

DRWG P02 REV
EXISTING AND PROPOSED
SIDE ELEVATION

project name: 10 The Pines Yaption

date: Mar-19

sheet: drawn:

scale: 1:100 @ A3 checked:

job number: drawing number: revision: drawing reference:

19-10-01 P-02

status:

Joy Architects, Chichester

call ref:

West Sussex PO19 1DW

M 07789170015

info@joyarchitects.co.uk

Use figured dimensions only. All levels and dimensions to be checked against the original drawings and specifications.