



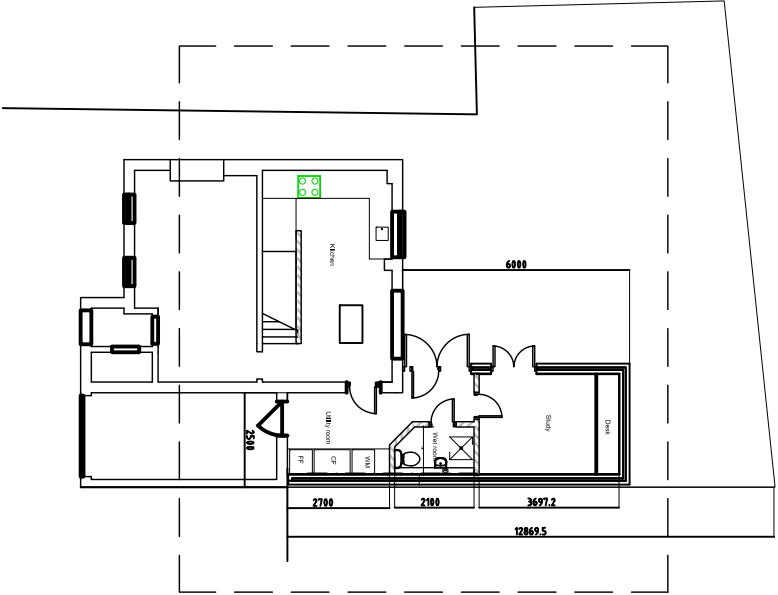

Proposed ground floor plan key NTS

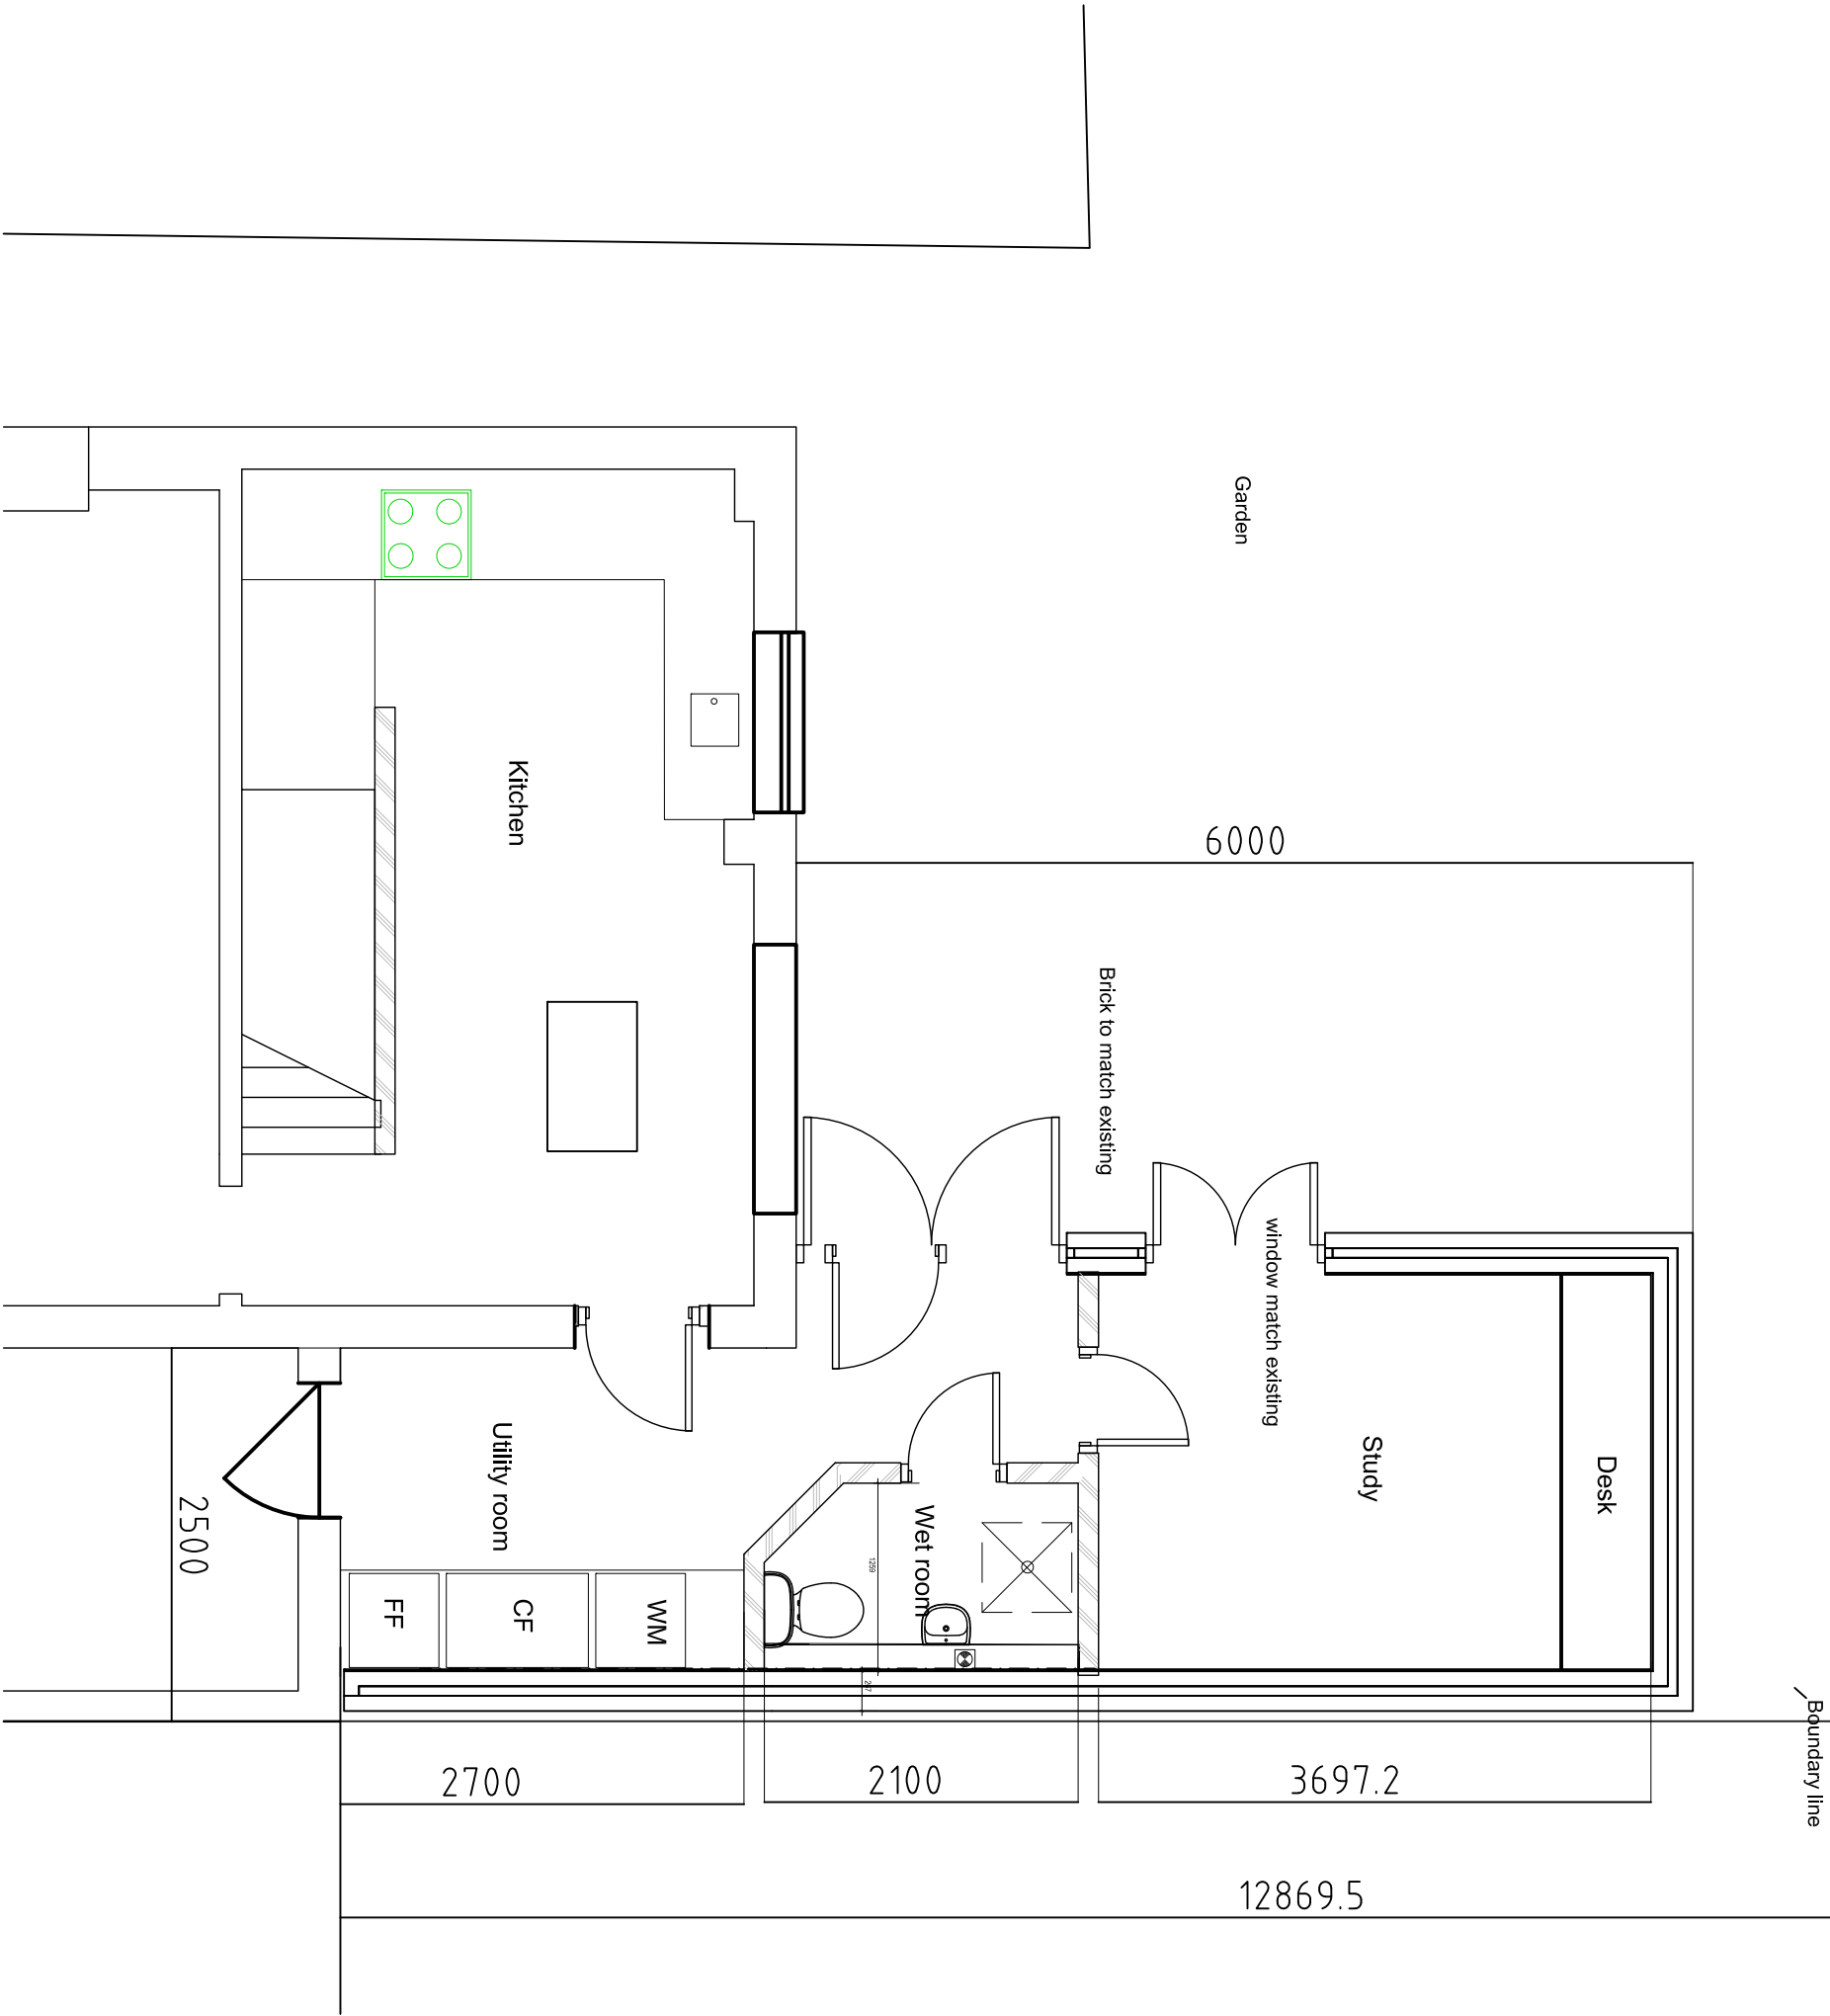