
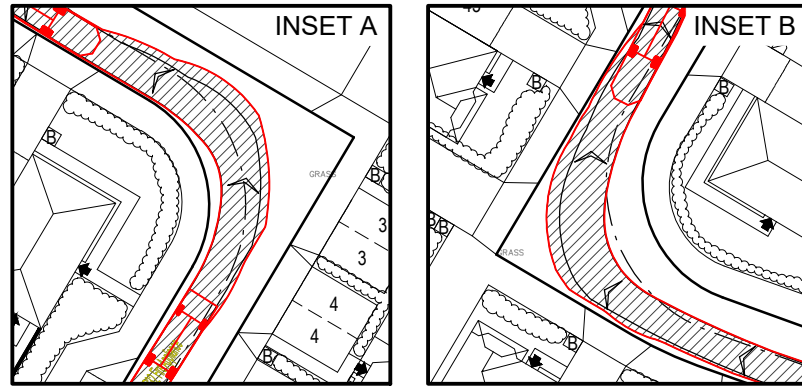


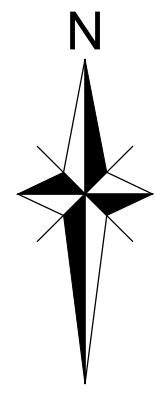

- NOTES**
- DO NOT SCALE FROM THIS DRAWING. WORK FROM FIGURED DIMENSIONS ONLY.
 - ALL DIMENSIONS SHOWN ON THIS DRAWING ARE IN METRES.
 - THIS DRAWING IS A PRELIMINARY REVIEW ONLY AND SUBJECT TO DETAILED DESIGN.
 - ODYSSEY ACCEPT NO LIABILITY FOR THE ACCURACY OF SURVEY INFORMATION AND LAYOUTS SUPPLIED BY OTHERS.
 - THIS DRAWING IS BASED ON THE PLANNING LAYOUT PROVIDED BY GEOFF PERRY ASSOCIATES. DRAWING REFERENCE A855-047.

- LEGEND**
- SITE BOUNDARY
 - 20m MAXIMUM FIRE TENDER REVERSE DISTANCE
 - 45m MAX HOSE DRAG LENGTH

VEHICLE TRACKING DATA

DB32 FIRE APPLIANCE
OVERALL LENGTH 8.680m
OVERALL WIDTH 2.180m
OVERALL BODY HEIGHT 3.452m
MIN BODY GROUND CLEARANCE 0.337m
MAX TRACK WIDTH 2.121m
LOCK-TO-LOCK TIME 6.00s
KERB TO KERB TURNING RADIUS 7.910m

FOR PLANNING PURPOSES ONLY

A	ISSUED FOR PLANNING	JA	SG	LH	17.01.20
Rev	Amendments	Dm	Chk	App	Date

ODYSSEY

Tuscany House
White Hart Lane
Basingstoke
Hampshire RG21 4AF

Telephone: 01256 331144
Fax: 01256 331134
E: info@odysseyconsult.co.uk
W: www.odysseyconsult.co.uk

Job Title
NORTH END ROAD, YAPTON

Drawing Title
FIRE TENDER SWEPT PATH ANALYSIS

Client
REDROW

Scale 1:500 @A1	Date SEP 2019	Designed MS
Drawn MS	Checked SG	Approved LH
Job No 18-343	Drawing No 18-343/101	Rev A

REPRODUCED FROM ORDNANCE SURVEY © BY THE PERMISSION OF THE CONTROLLER OF HER MAJESTY'S STATIONARY OFFICE. © CROWN COPYRIGHT. ALL RIGHTS RESERVED. LICENCE NUMBER 100045322.