

LEGEND

General Legend for all drawings:



Site Boundary

Boundary treatment




Proposed Masonry Wall to match Architectural treatment

Proposed Close Boarded Fence

 Existing Tree / Hedgerow
Planting to be retained.
Red line denotes RPA.


Proposed Scrub Mix to enhance site Boundary

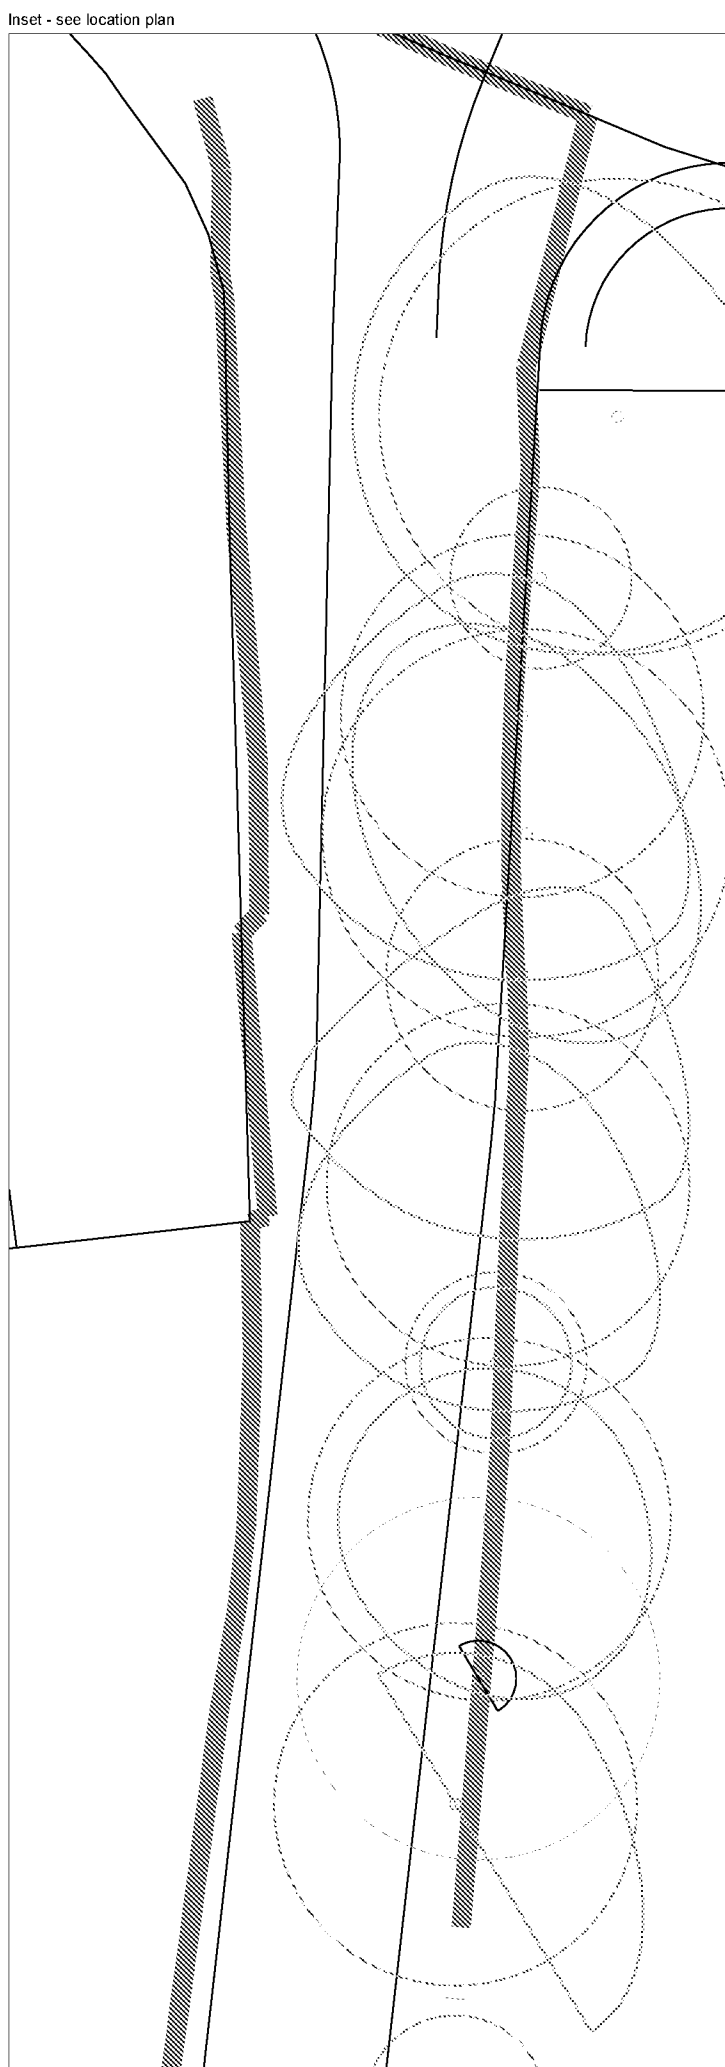

Inset • see location plan



Refer to D2832 L.502

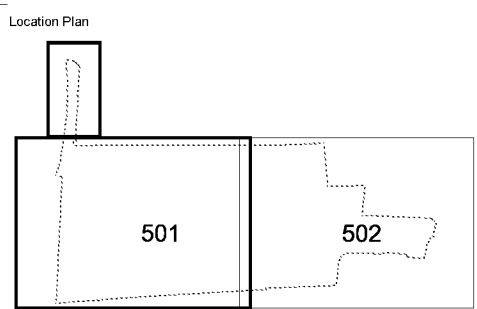

fabrik landscape architects
Lenten House | 16 Lenten Street | Alton | Hampshire | GU34 1HG
T : 01420 593250 | E : alton@fabrikuk.com | W : www.fabrikuk.com

Project	Client
North End Road, Yapton, West Sussex	Redrow Homes Limited

Drawing Title

Boundary Treatment Plan - Sheet 1 of 2

Purpose of Issue	Drawn By	Checked By	Drawn Scale	Date of First Issue
ISSUED FOR PLANNING PURPOSES			1:2500 (2"=1')	10/1/88

ISSUED FOR PLANNING APPROVAL pm sg 1:200 @ A1 Jan | 20

Project Number	Origin	Zone	Level	File Type	Role	Number	Revision
----------------	--------	------	-------	-----------	------	--------	----------

D2832	FAB	00	GL	DR	L	0501	PL02
-------	-----	----	----	----	---	------	------

PL02	13.02.2020	Amended Eastern Public Open Space following client's comments	pm	sg
PL01	10.01.2020	Issued for Planning	pm	sg
Revision	Date	Reason	Drawn	Checked

Disclaimer:

This drawing is copyright of fabric ltd. It must not be copied or reproduced without written consent from the owner.

Do not scale from this drawing. Only finished dimensions are to be taken from this drawing.

No liability will be accepted for taking and checking all dimensions related to the works shown on the drawing prior to construction.

External References:

- D2302 North End Road, Yagton, West Sussex/Dwings 62 AnchorB86_19 BASE & PLANNING LAYOUT version 12_UPDATED TO VERSION 14 CELLS - Copy
- D2302 North End Road, Yagton, West Sussex/Dwings 67 Bank/Motors/Life-CAD Drawing C2191, and final
- D2302 North End Road, Yagton, West Sussex/Dwings 67 AnchorB86_19 BASE & PLANNING LAYOUT version 12_UPDATED TO VERSION 14 CELLS - Copy