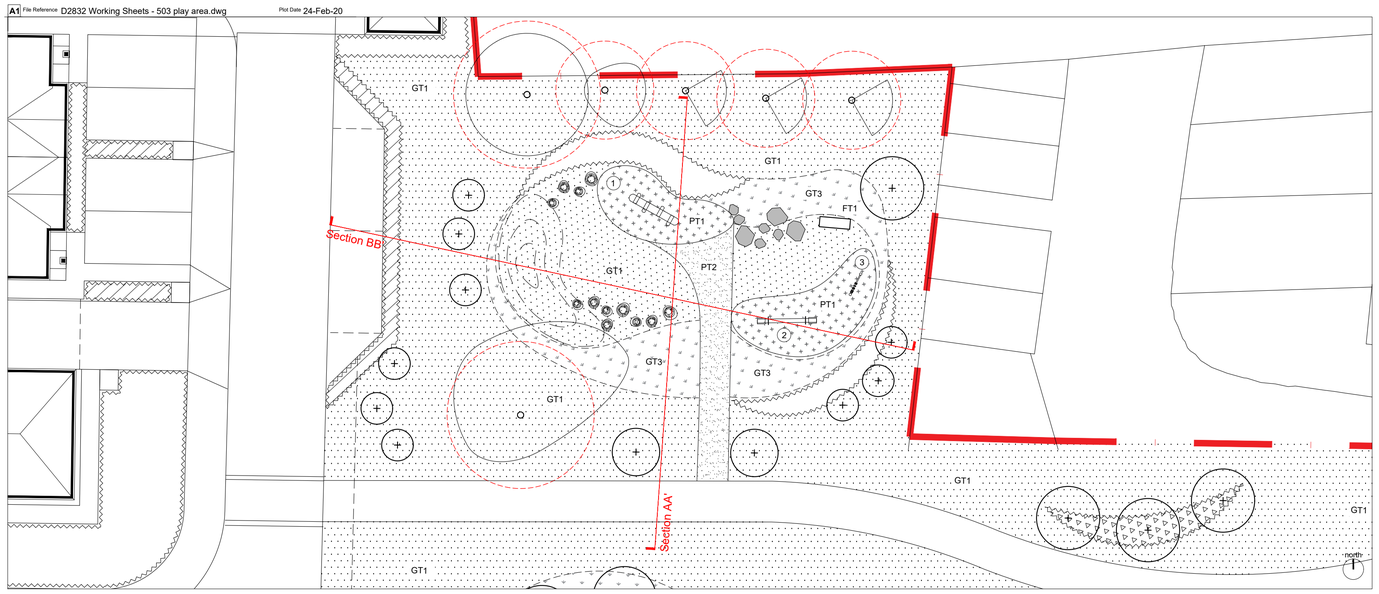
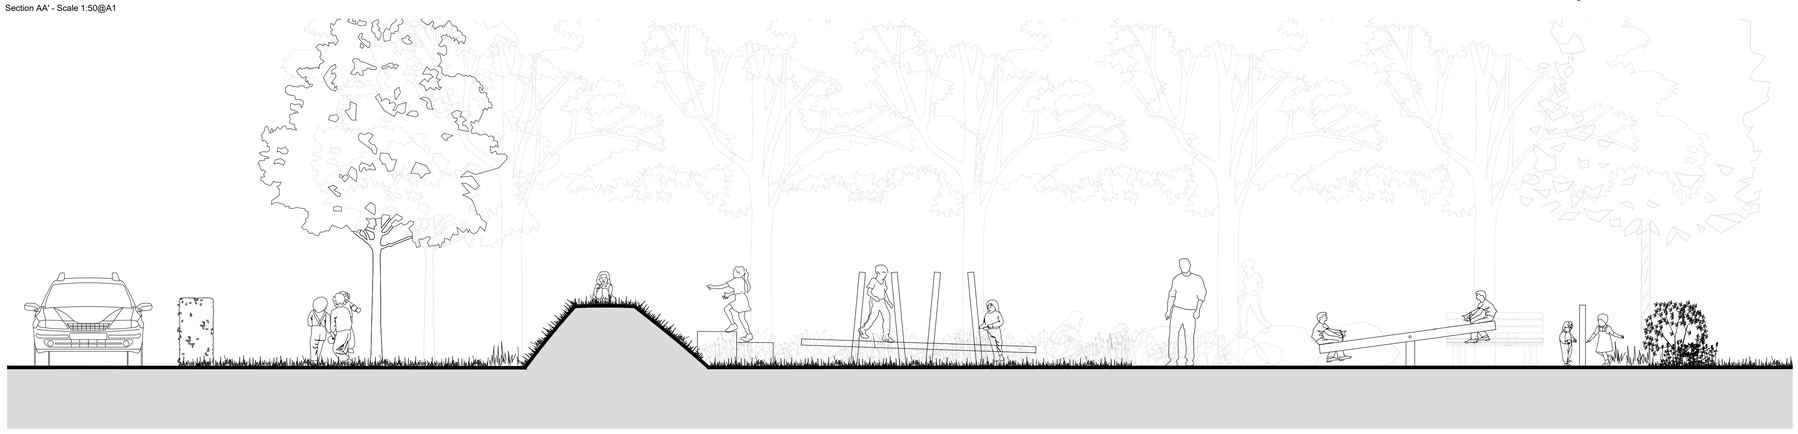
A1 File Reference D2832 Working Sheets - 503 play area.dwg Plot Date 24-Feb-20





Amenity Grass | Proposed Footpath | Amenity Grass | Meadow Grass | Play Area | Shrub Planting | Amenity Grass

Section AA' - Scale 1:50@A1



Proposed Parking | Formal Hedge | Amenity Grass | Proposed Mounding to Play Area | Play Area | Proposed Footpath | Play Area | Meadow Grass | Shrub Planting | Amenity Grass

Section BB' - Scale 1:50@A1

This drawing may contain: Ordnance Survey material by permission of Ordnance Survey on behalf of the Controller of Her Majesty's Stationery Office © Crown Copyright 2017. All rights reserved. Reference number xxxxxxx. OS Open data © Crown copyright and database right 2017 | Aerial Photography © XXXXXXX

Revision	Date	Reason	Drawn	Checked
PL01	25.02.2020	Issued for Planning	pm	sg

Disclaimer:
1. This drawing is copyright of fabrik ltd. It must not be copied or reproduced without written consent from the owner.
2. Do not scale from this drawing. Only figured dimensions are to be taken from this drawing.
3. All contractors must visit site and be responsible for taking and checking all dimensions related to the works shown on the drawing prior to fabrication or setting out.

External References:
-

LEGEND

Site Boundary

Soft Landscape

Existing Tree Planting to be retained. Red dashed lines denotes RPA.

Proposed Tree Planting

Proposed Shrub Planting

Proposed Hedge Planting

GT1 **GT1**
Proposed Amenity Grass

GT3 **GT3**
Proposed Meadow Grass

Hard Landscape

PT1 **Paving Type 1**
Play gravel Safety Surfacing
As supplied by CED Stone (Tel: 01708 867237) or similar approved.
Note: Play Gravel depth to be specified by supplier in accordance with BS EN 1176 for intended use as an impact absorbing safety surface.

PT2 **Paving Type 2**
Permeable Resin Bound
As supplied by SureSet (Tel: 0800 612 6501) or similar approved.
Product: Natural Aggregate
Colour: Cappaccino

Play Equipment

1 **Balance Weaver - Plus (PLTT166-A-NA)**
Providing motion, balance, and social development.
Fall height of 0.46 m.
As supplied by TCL Group - Playforce (Tel: 01225 792660) or similar approved. To be installed to Manufacturer's details.

2 **Seesaw (PTRA038-A-NA)**
Providing motion and balance.
Fall height of 1.40 m.
As supplied by TCL Group - Playforce (Tel: 01225 792660) or similar approved. To be installed to Manufacturer's details.

3 **Abacus Panel Play Panel (PGAM032-A-NA)**
Providing numerical challenges to be solved visually and physically.
As supplied by TCL Group - Playforce (Tel: 01225 792660) or similar approved. To be installed to Manufacturer's details.

Natural Play Features
Boulders and stepping logs.

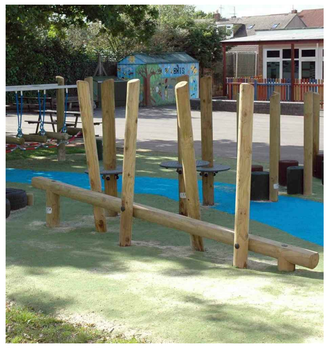
Natural play features
Grass Mounding.

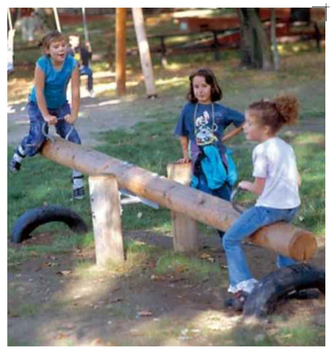
Furniture

FT1 **Proposed Seating**
Zenith Seat with recycled plastic slats, framework and posts in plastic coated finish (ZEN 6A).
As supplied by Furnitubes (Tel: 020 8378 3200) or similar approved.
To be installed to Manufacturer's details.

Note: If possible, furniture to be locally sourced to reduce travel and carbon footprint.

MAINTENANCE AND INSPECTION
Play Areas Inspection: The Contractor shall allow a sum to maintain ensure that the play areas are inspected **weekly** in accordance with ROSPA Information Sheet Number 24 (see Landscape Maintenance & Management Specification). In addition, the Contractor shall allow a sum to maintain ensure that the play area is inspected **annually** in accordance with ROSPA Guidance and EN1176/7. Inspection should be done by an independent specialist. A report should be written covering site safety and condition of equipment, surfacing and ancillary safety items and compliance with EN1176 where relevant. The report should include any remedial action required with an assessment of the degree of risk.

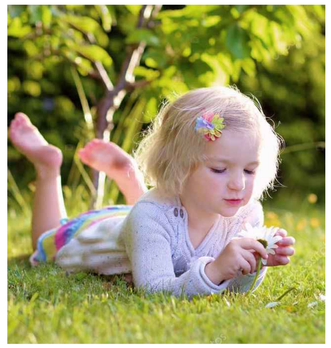

Play equipment 1- Balance Weave


Play equipment 2- Seesaw


Play equipment 3- Abacus Panel Play Panel


Natural play features - Stepping Logs and Mounding


Natural play features - Boulders


Amenity grass


Proposed planting


Proposed native hedge

Note for Contractors
This drawing should be considered along with the risk information contained in the CDM Pre-construction Information. This information will include details of the SIGNIFICANT risks which fabrik has identified which may arise from constructing their designs shown on this drawing. A Competent Contractor should be aware of the typical risks associated with doing this work.

Note for Workers
DO NOT START YOUR WORK unless you know the Risks and Controls relating to the work on this drawing (including SAFE SEQUENCES OF WORK and EQUIPMENT).

STOP Do not issue copies of parts of this drawing without the above Note for Workers (unless you are sure that the Workers can undertake the work safely).

fabrik landscape architects
Lenten House | 16 Lenten Street | Alton | Hampshire | GU34 1HG
T : 01420 593350 | E : alton@fabrikuk.com | W : www.fabrikuk.com

Project: North End Road, Yapton, West Sussex
Client: Redrow Homes Limited
Drawing Title: Detailed Play Provision - LAP

Purpose of Issue	Drawn By	Checked By	Drawn Scale	Date of First Issue
ISSUED FOR PLANNING APPROVAL	pm	sg	As shown@A1Feb \| 2020	

Project Number	Origin	Zone	Level	File Type	Role	Number	Revision
D2832	FAB	00	XX	DR	L	0503	PL01

© ARUNDEL DISTRICT COUNCIL, WORTHING