



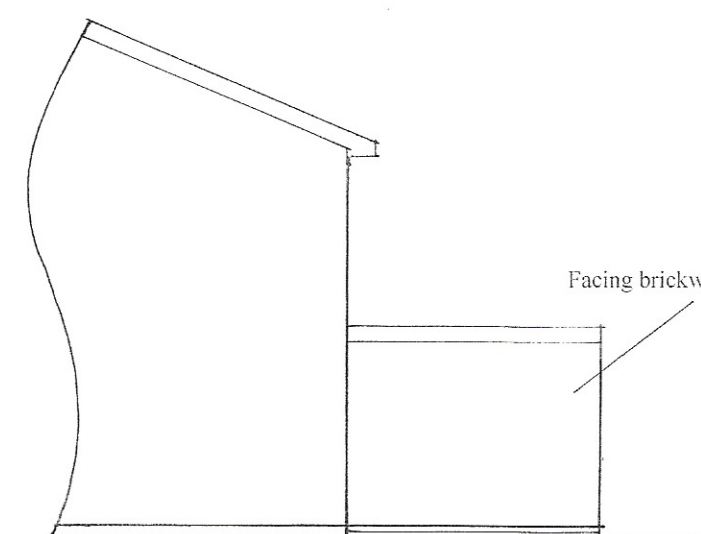

south

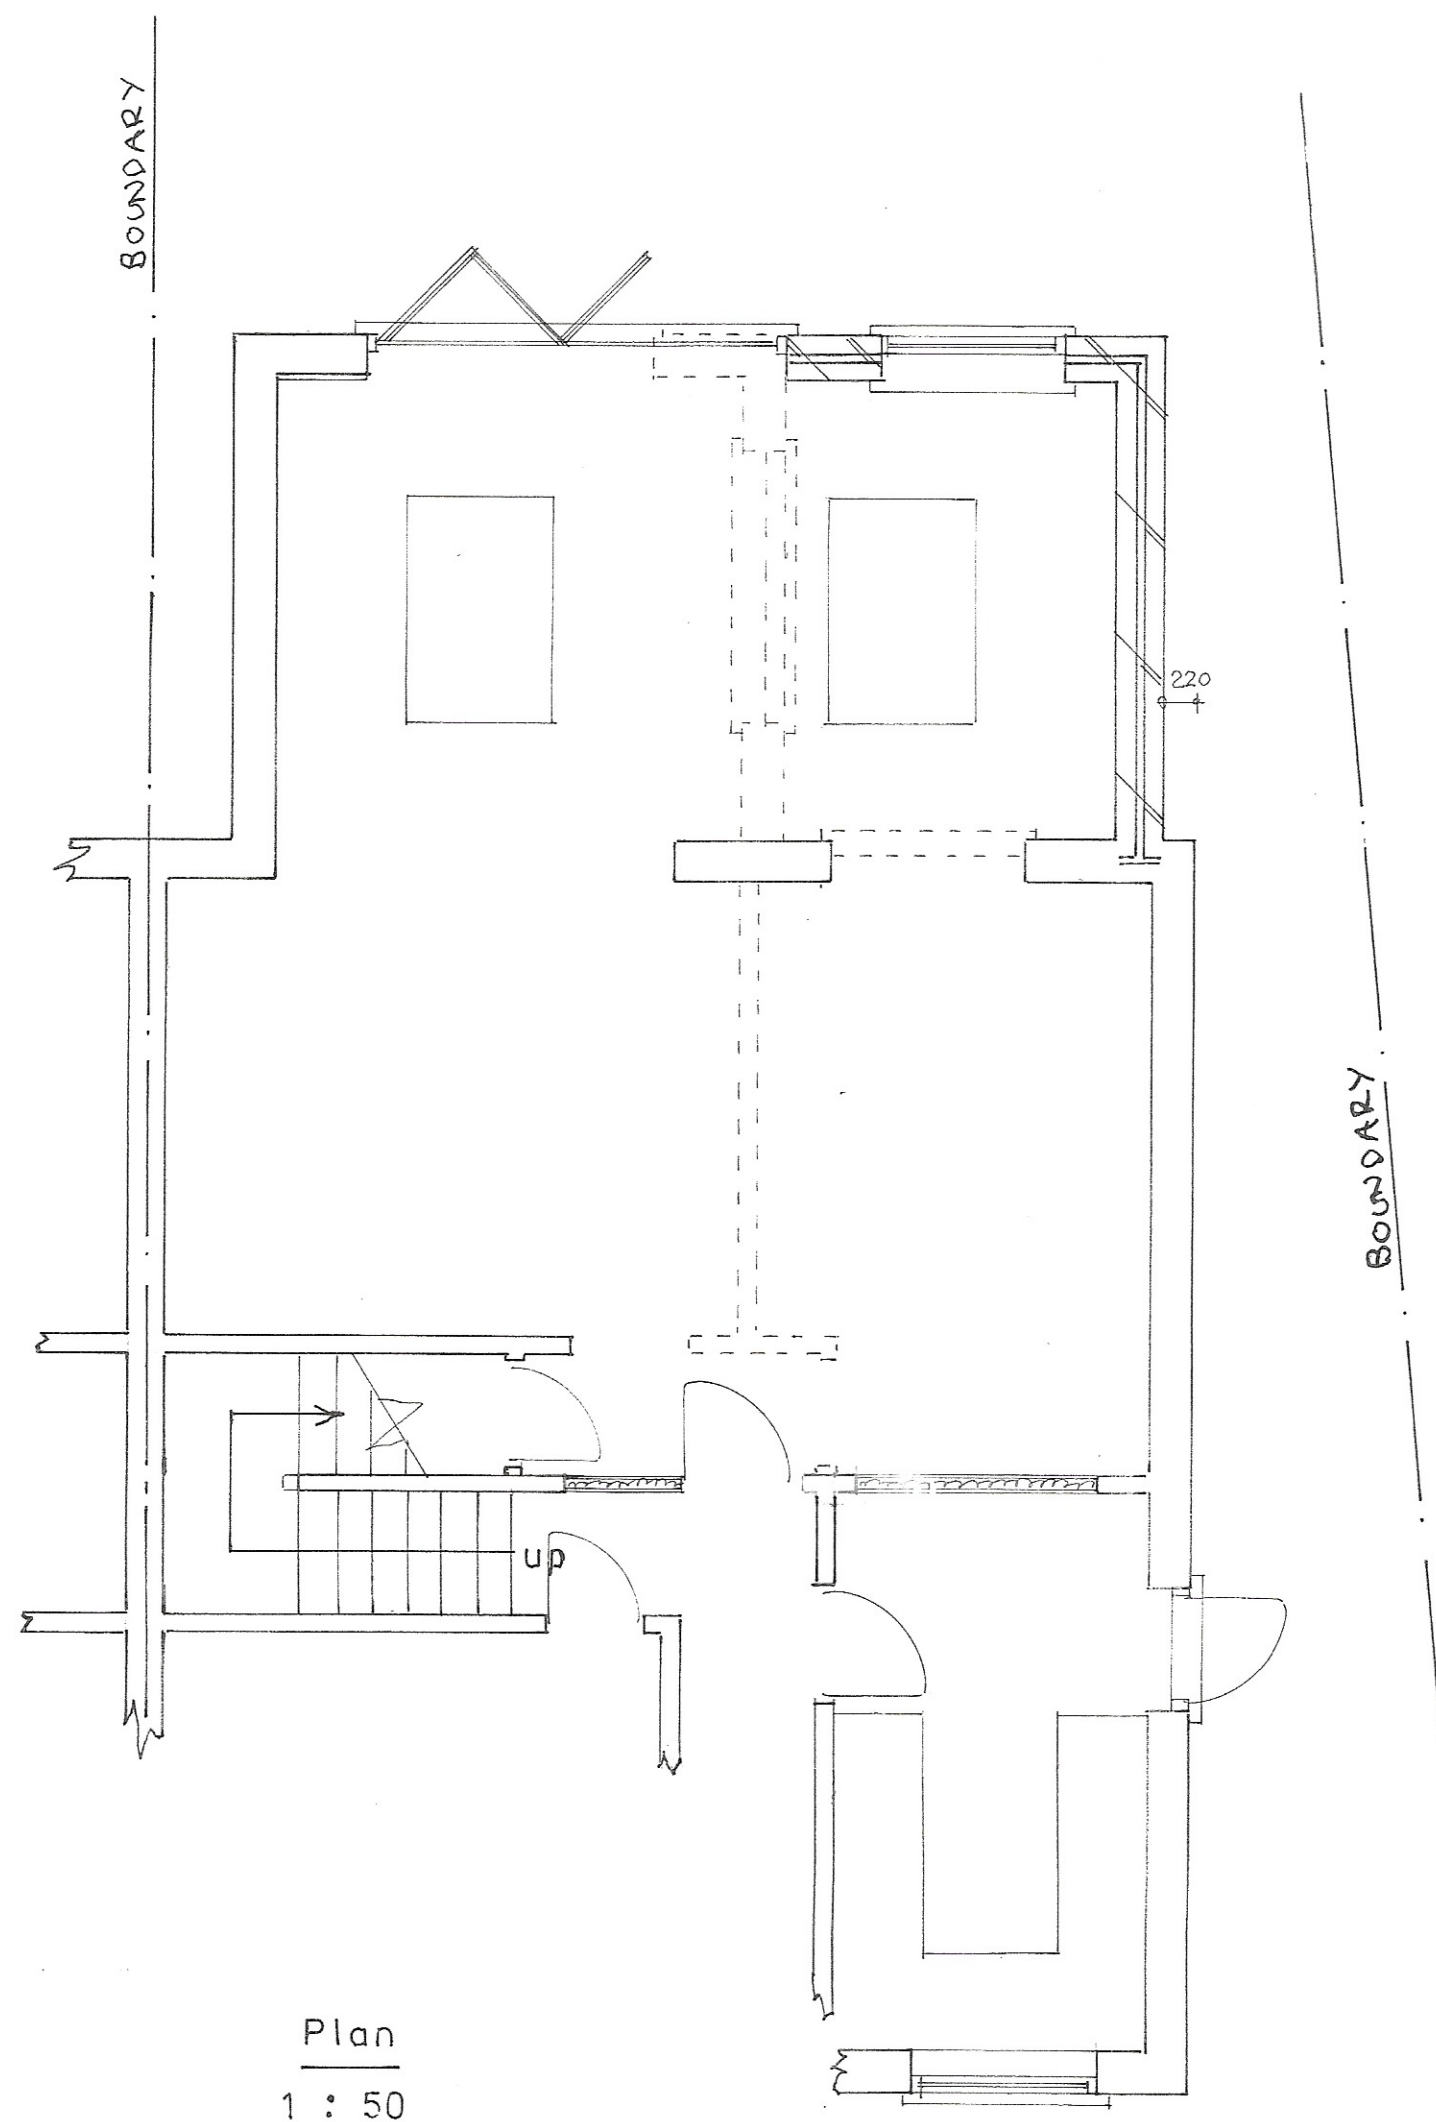

Proposed

PROPOSED SINGLE STOREY EXTENSION AT 24, CHERRY AVE., YAPTON
FOR MR. & MRS. A. GOORD.

sheet 1 of 2

Bryan Butcher
Rainbow Cottage
Nyetimber Lane
Bognor Regis PO21 3JX
01243 266871
07973 233442
bryan.butcher@btinternet.com
www.bryanbutcher.com