ARUN DISTRICT COUNCIL Y/313/




Block Plan
Scale 1:200

Scale Bar
0 1 2 3 4 5 10 15 20 25 30m

NORTH

NOTE
DO NOT SCALE FROM THIS DRAWING. ALL DIMENSIONS RELATING TO SUB-CONTRACTORS OR SUPPLIERS WORK MUST BE CHECKED AND AGREED BETWEEN THE GENERAL CONTRACTOR AND THE SUB-CONTRACTORS AND SUPPLIERS. ALL DIMENSIONS ARE IN MILLIMETRES. IF IN DOUBT ASK. THIS DRAWING MAY BE SCALED FOR PLANNING PURPOSES ONLY. ALL WORKS OR MATERIALS INDICATED ON THE DRAWING ARE TO BE TO THE LATEST BRITISH STANDARDS AND ARE TO BE CARRIED OUT IN ACCORDANCE WITH THE RELEVANT CODES OF PRACTICE OR RECOGNIZED TRADE ASSOCIATION RECOMMENDATIONS AND PUBLICATIONS. © THIS DRAWING IS THE COPYRIGHT OF NASH AND PARTNERS LTD.

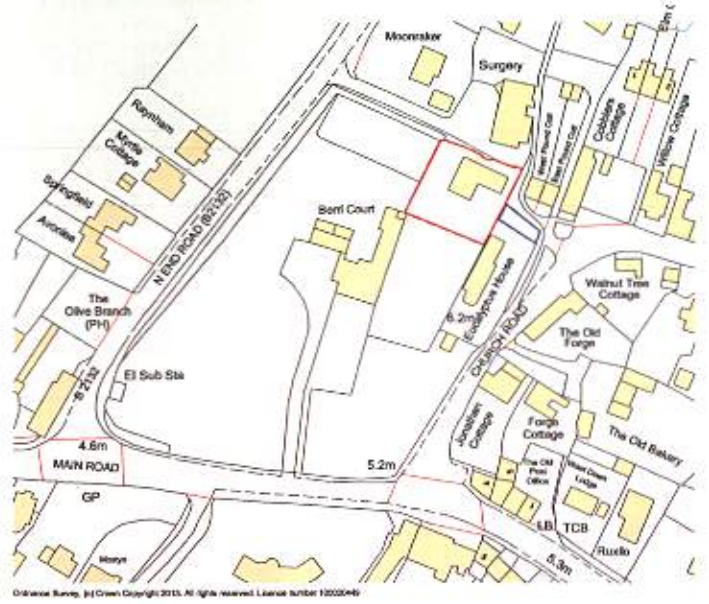

Location Plan
Scale 1:2500

Scale Bar
0 50 100 150 200m

REV	DATE	BY	DESCRIPTION
-	18/12/12	AJG	Drawing created

NASH & PARTNERS
6 Dukes Court, Bognor Road, chichester, west sussex, po19 8fx.
tel 01243 815720. email: office@nashpl.com

Client
ANDREW BREARLEY SMITH

Location
RUMFORD HOUSE
CHURCH ROAD
YAPTON, WEST SUSSEX

Drawing Title
PROPOSED EXTENSION
BLOCK AND LOCATION PLANS

Date	Drawn By	Scale
DEC 2012	AJG	as noted @ A3

CAD file name
1697-SL-29 Block and Location plans.dwg

Drawing No	Revision
1697/SL-29	-