NOTE
DO NOT SCALE FROM THIS DRAWING. ALL DIMENSIONS RELATING TO SUB-CONTRACTORS OR SUPPLIERS WORK MUST BE CHECKED AND AGREED BETWEEN THE GENERAL CONTRACTOR AND THE SUB-CONTRACTORS AND SUPPLIERS. ALL DIMENSIONS ARE IN MILLIMETRES. IF IN DOUBT ASK.THIS DRAWING MAY BE SCALED FOR PLANNING PURPOSES ONLY. ALL WORKS OR MATERIALS INDICATED ON THE DRAWING ARE TO BE TO THE LATEST BRITISH STANDARDS AND ARE TO BE CARRIED OUT IN ACCORDANCE WITH THE RELEVANT CODES OF PRACTICE OR RECOGNIZED TRADE ASSOCIATION RECOMMENDATIONS AND PUBLICATIONS. © THIS DRAWING IS THE COPYRIGHT OF NASH AND PARTNERS LTD.

NORTH

Block Plan
Scale 1:200

Scale Bar
0 1 2 3 4 5 10 15 20 25 30m

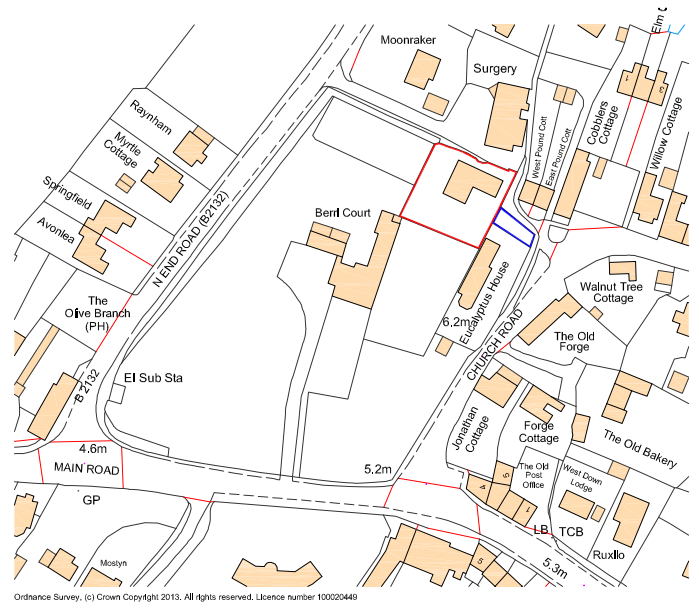

Ordnance Survey, (c) Crown Copyright 2013. All rights reserved. Licence number 100020449

Location Plan
Scale 1:2500

Scale Bar
0 50 100 150 200m

| REV | DATE | BY | DESCRIPTION |
|---|---|---|---|
| - | 18/12/12 | AJG | Drawing created |

NASH & PARTNERS
5 Dukes Court, Bognor Road, chichester, west sussex, po19 8fx, tel 01243 815720, email: office@nashpl.com

Client
ANDREW BREARLEY SMITH

Location
RUMFORD HOUSE
CHURCH ROAD
YAPTON, WEST SUSSEX

Drawing Title
PROPOSED EXTENSION
BLOCK AND LOCATION PLANS

| Date | Drawn By | Scale |
|---|---|---|
| DEC 2012 | AJG | as noted @ A3 |

CAD file name
1697-SL-29 Block and Location plans.dwg

| Drawing No | Revision |
|---|---|
| 1697/SL-29 | - |