



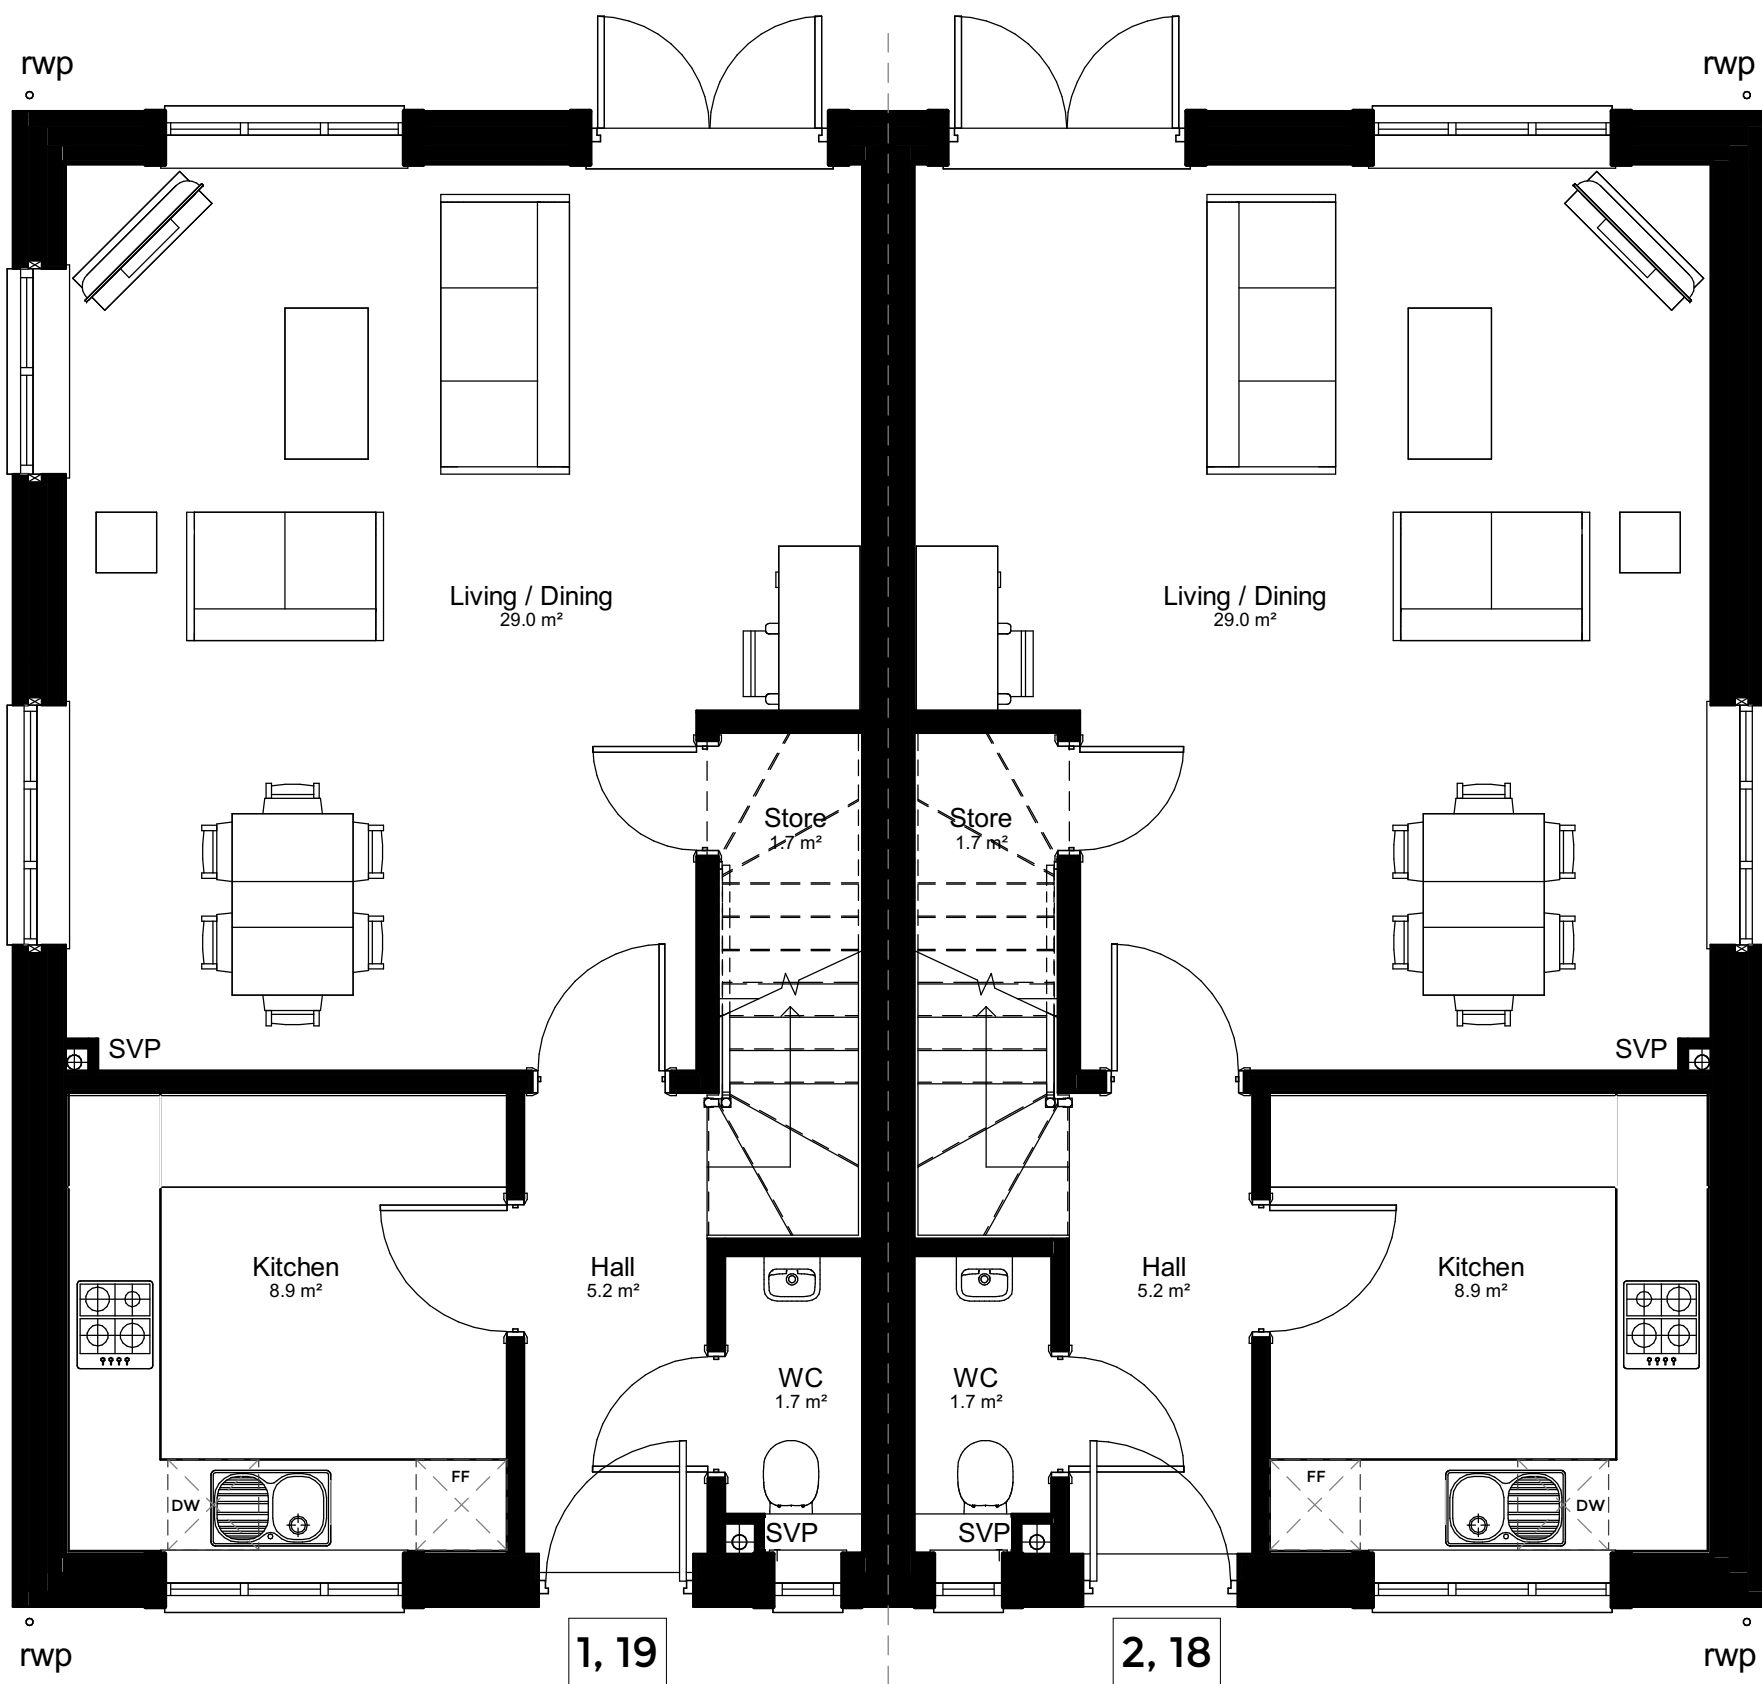

Ground Floor Plan
1 : 50

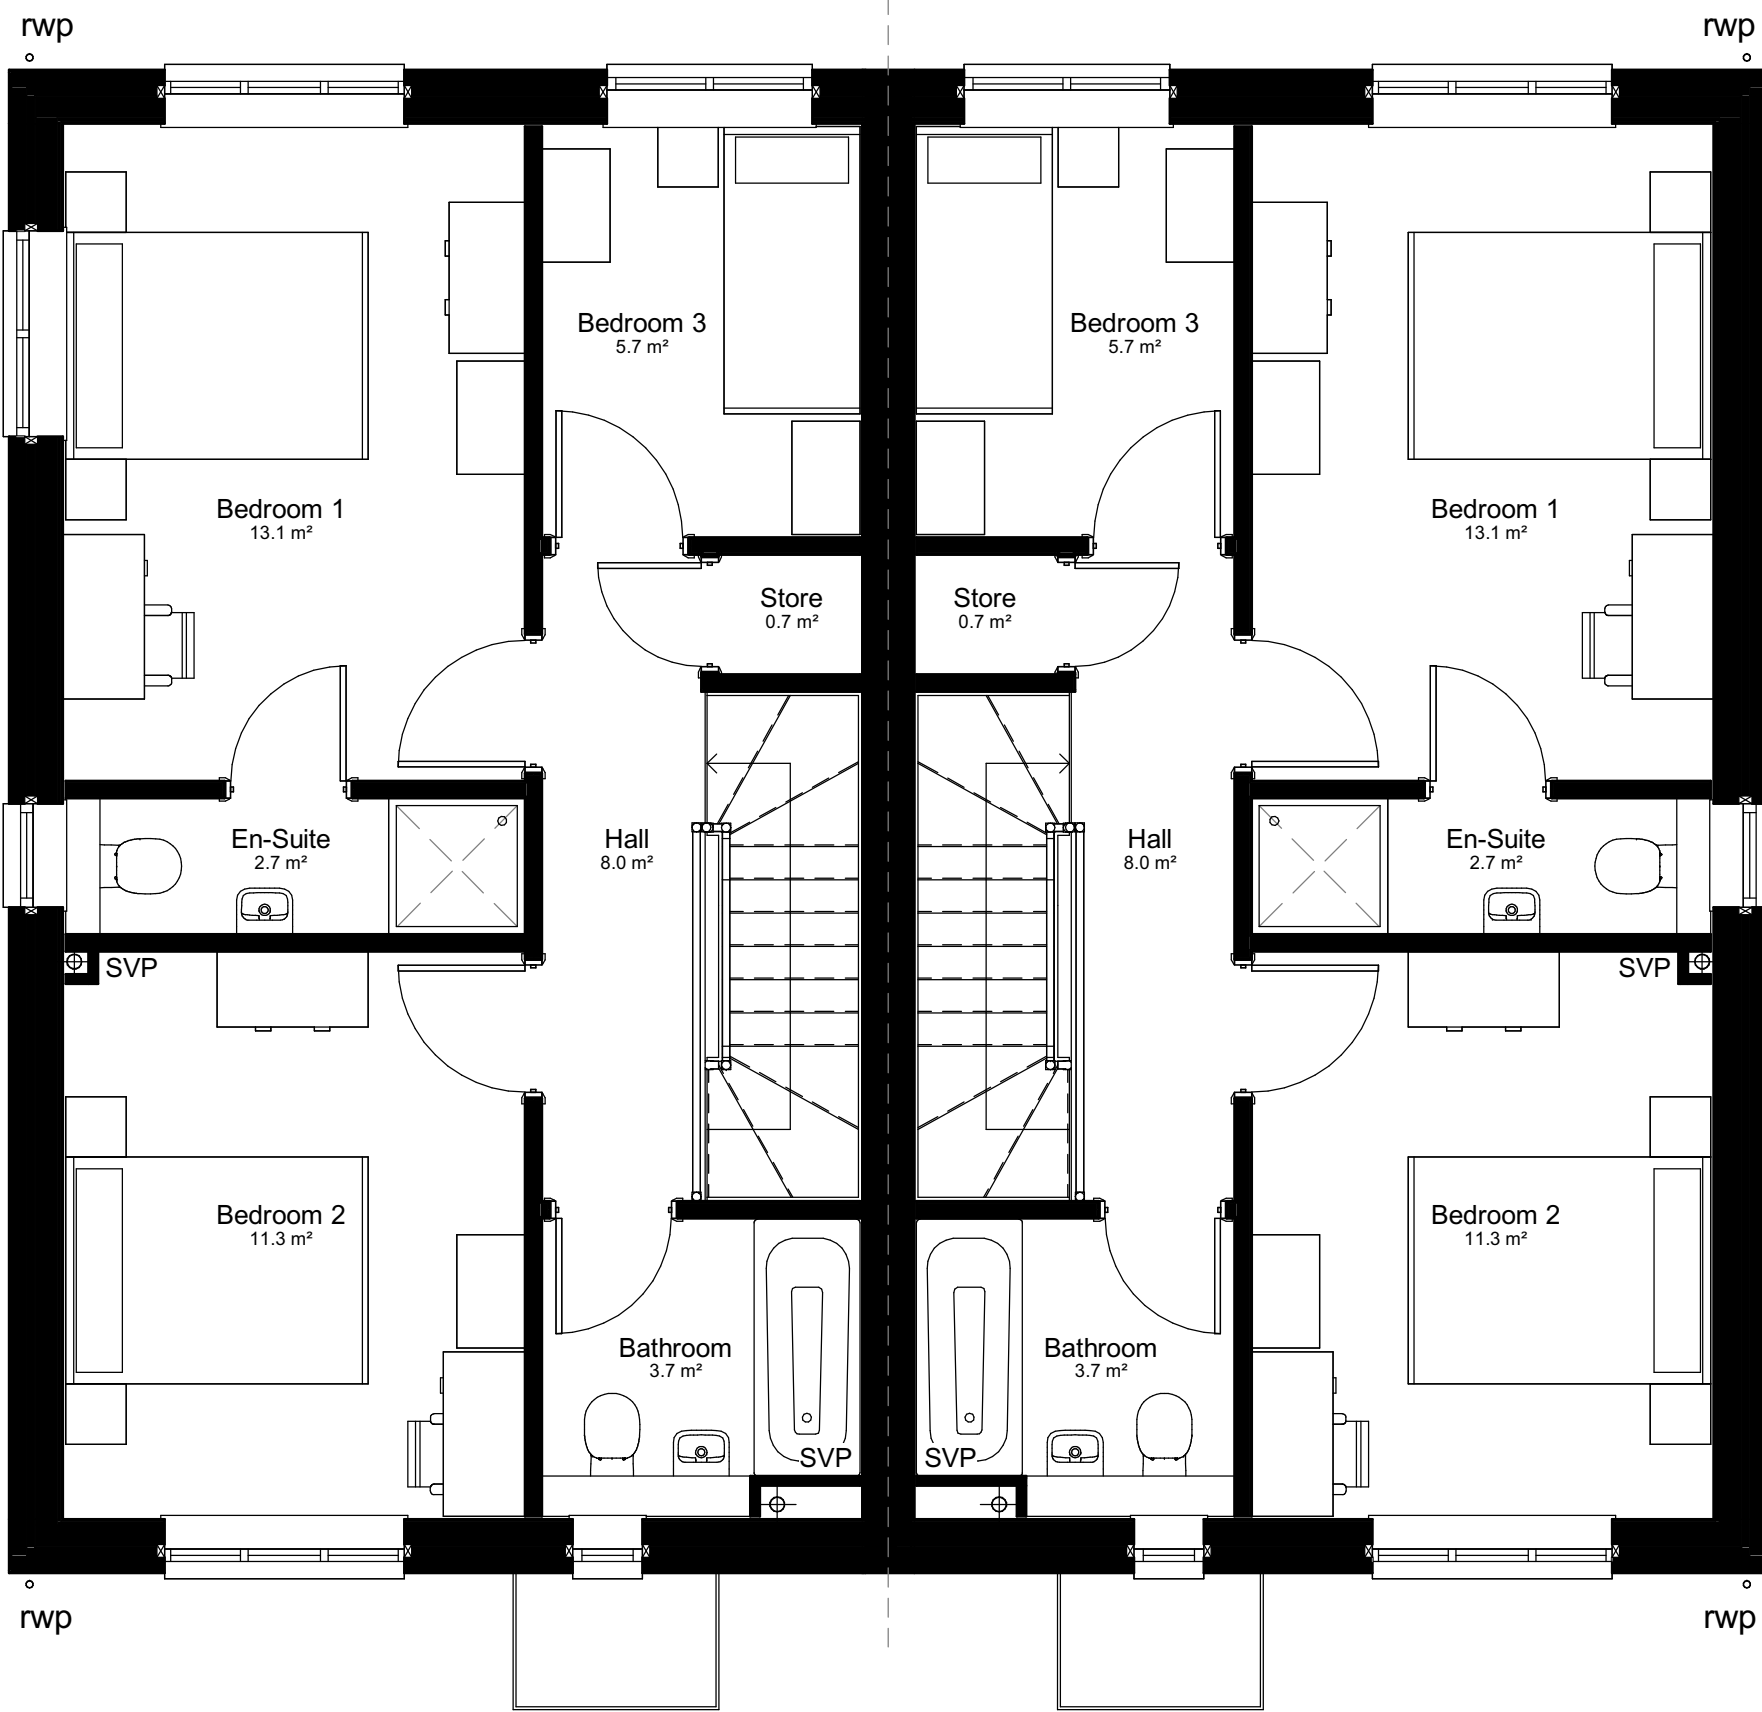

First Floor Plan
1 : 50

Notes

Layout applies to semi-detached, 3B5P plots 1-2 & 18-19.

PLANNING

</

