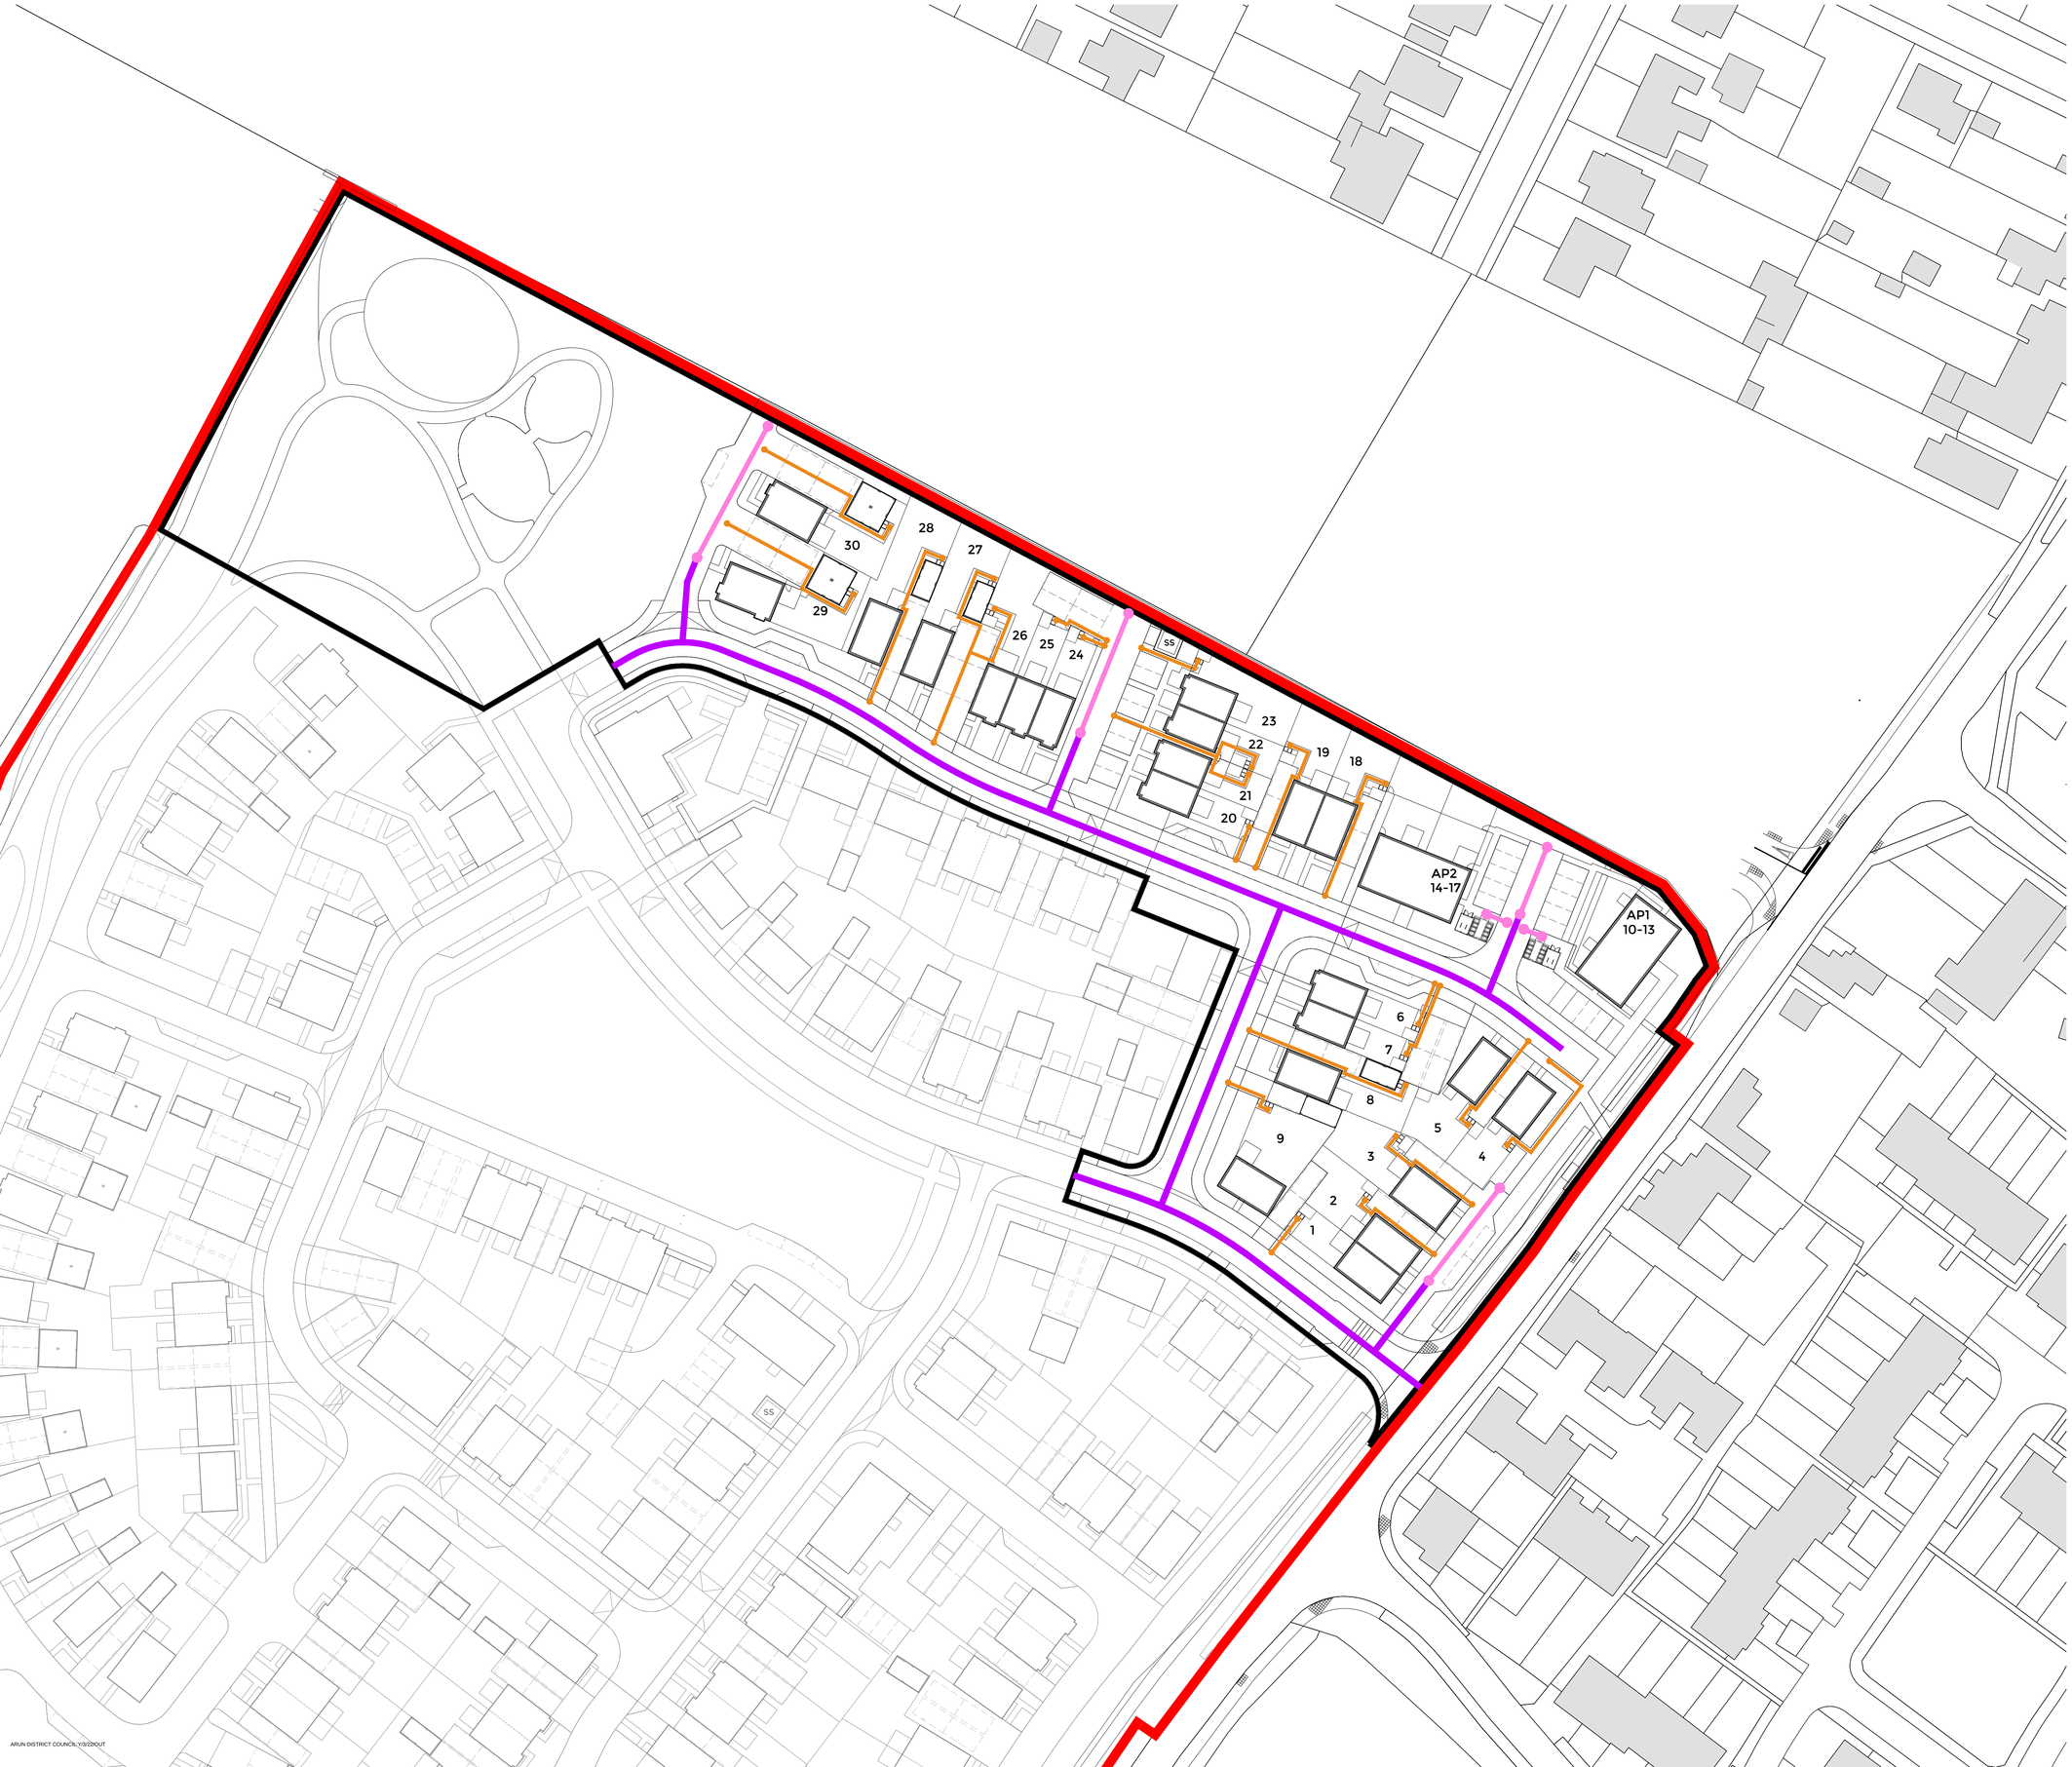

ARUN DISTRICT COUNCIL: Y3/22/OUT

Legend

- Hybrid Application Boundary
- Detailed Area Boundary
- Indicative route from bin store to collection point
- 25m maximum waste collection allowance
- Refuse vehicle route
- BCP — Bin Collection Point

PLANNING

10 5 0 10 20 30 40 50m

BOYLE+SUMMERS
ARCHITECTURE AND MASTERPLANNING

Canute Chambers
Canute Road
Southampton
Hampshire
SO14 3AB

Client	Landlink Estates
Project	Land West of Bilsham Road, Yapton
Title	Refuse Strategy - Detail Area

BS1192: LFY - BSL - ZZ - XX - DR - A - 1403 - PL
Project Originator Volume Level Type Role Series Number Suitability Revision

B+S Ref.	Date	Scale @ A1	Drawn	Checked
21015	DEC 2021	1:500	IC	SR

Tel: 023 8063 1432 www.boyleandsummers.co.uk

Other than for the purposes of planning, do not scale these drawings. Use written dimensions only. All dimensions to be checked on site prior to commencement of work.

This drawing is © Boyle+Summers Ltd and may not be reproduced, copied or altered in any way without written authority.