

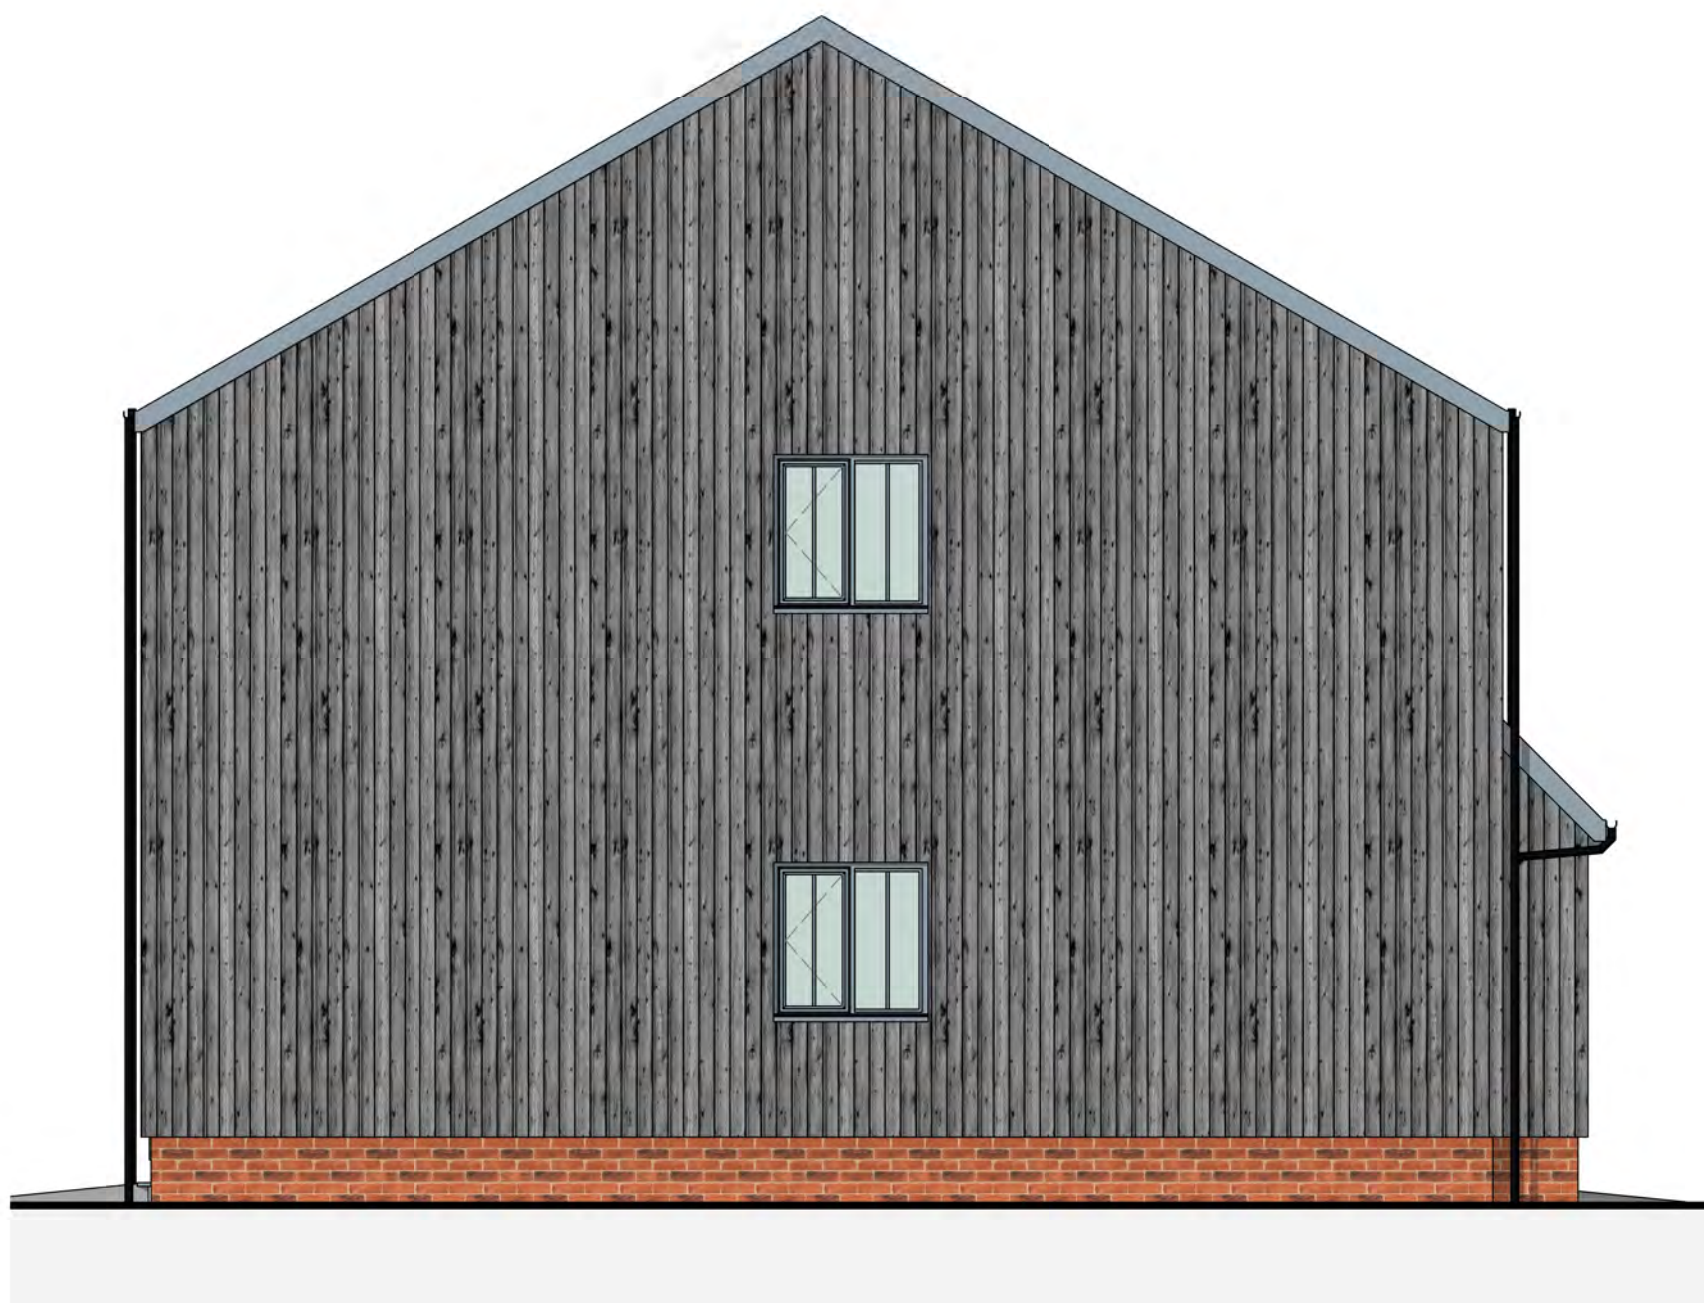


Figure 1 is a horizontal bar chart with the x-axis labeled from 1 to 5m. The y-axis has categories 1, 0.5, 0, 1, 2, 3, 4, and 5m. The bars are shaded in alternating light and dark gray. The bars for 1, 0.5, 0, 1, 2, 3, 4, and 5m are all of equal length, while the bar for 0 is shorter.


Rev

Date

Description

Drawn

Checkd

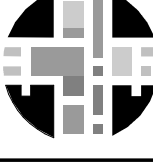

BOYLE + SUMMERS

ARCHITECTURE AND MASTERPLANNING

Canute Chambers

Canute Road

Southampton

Hampshire

SO14 3AB

Client

LANDLINK ESTATES LIMITED

Project

LAND WEST OF BISHAM ROAD, YAPTON

Title

HOUSE TYPE C - 2B4P 79sqm - PLOTS 20-21 - ELEVATIONS

BS1932

LFY

BSL

CS -

XX

DR -

A -

4002

PL -

Project

Originator

Volume

Level

Title

Role

Series

Number

Suitability

Revision

B+S Ref.

Date

Scale @ A1

Drawn

Checked

21015

Nov 2021

1 : 50

AW

CM

Tel: 023 8063 1432

www.boyleandsummers.co.uk

Other than for the purposes of planning, do not scale these drawings. Use written dimensions only. All dimensions to be checked on site prior to commencement of work.

This drawing is © Boyle+Summers Ltd and may not be reproduced, copied or altered in any way without written authority.