


Area Schedule (Affordable)

GIA - 113 sq m / 1,216 sq ft

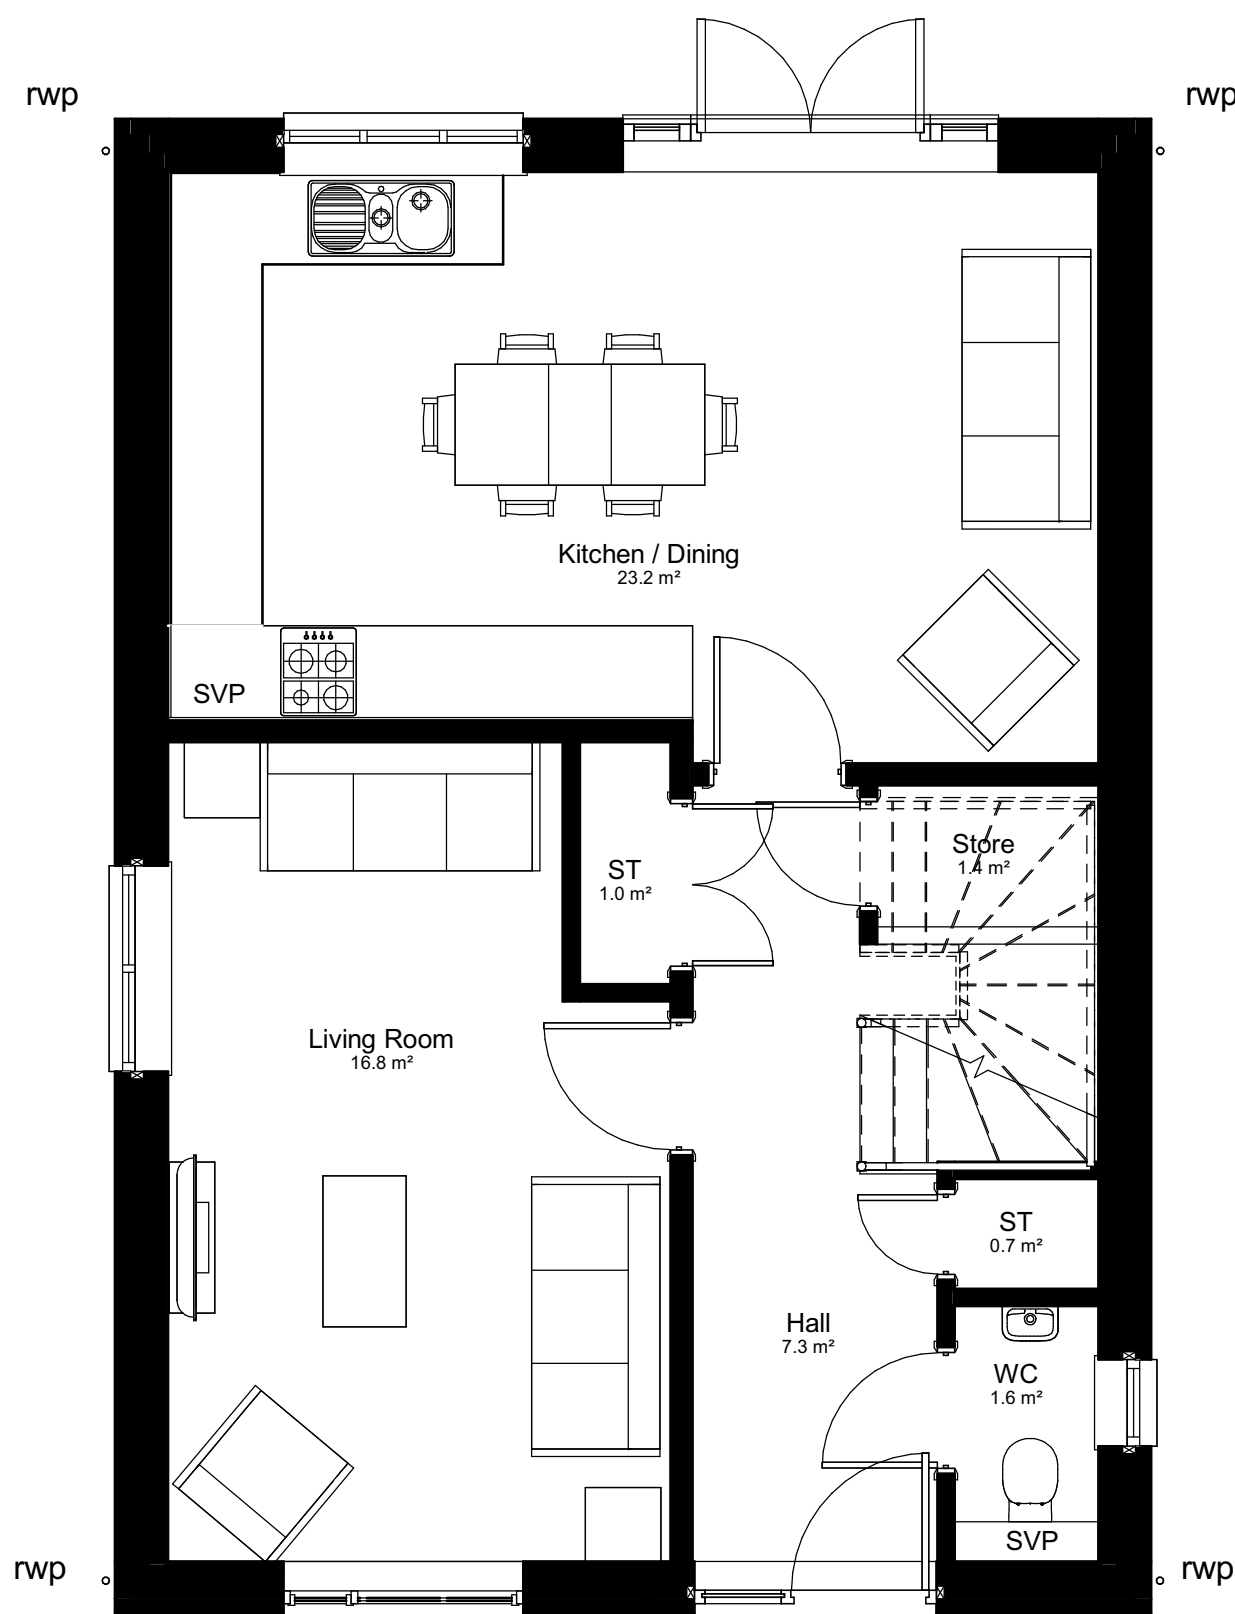

Ground Floor Plan


1 : 50



Front Elevation



Side Elevation 1

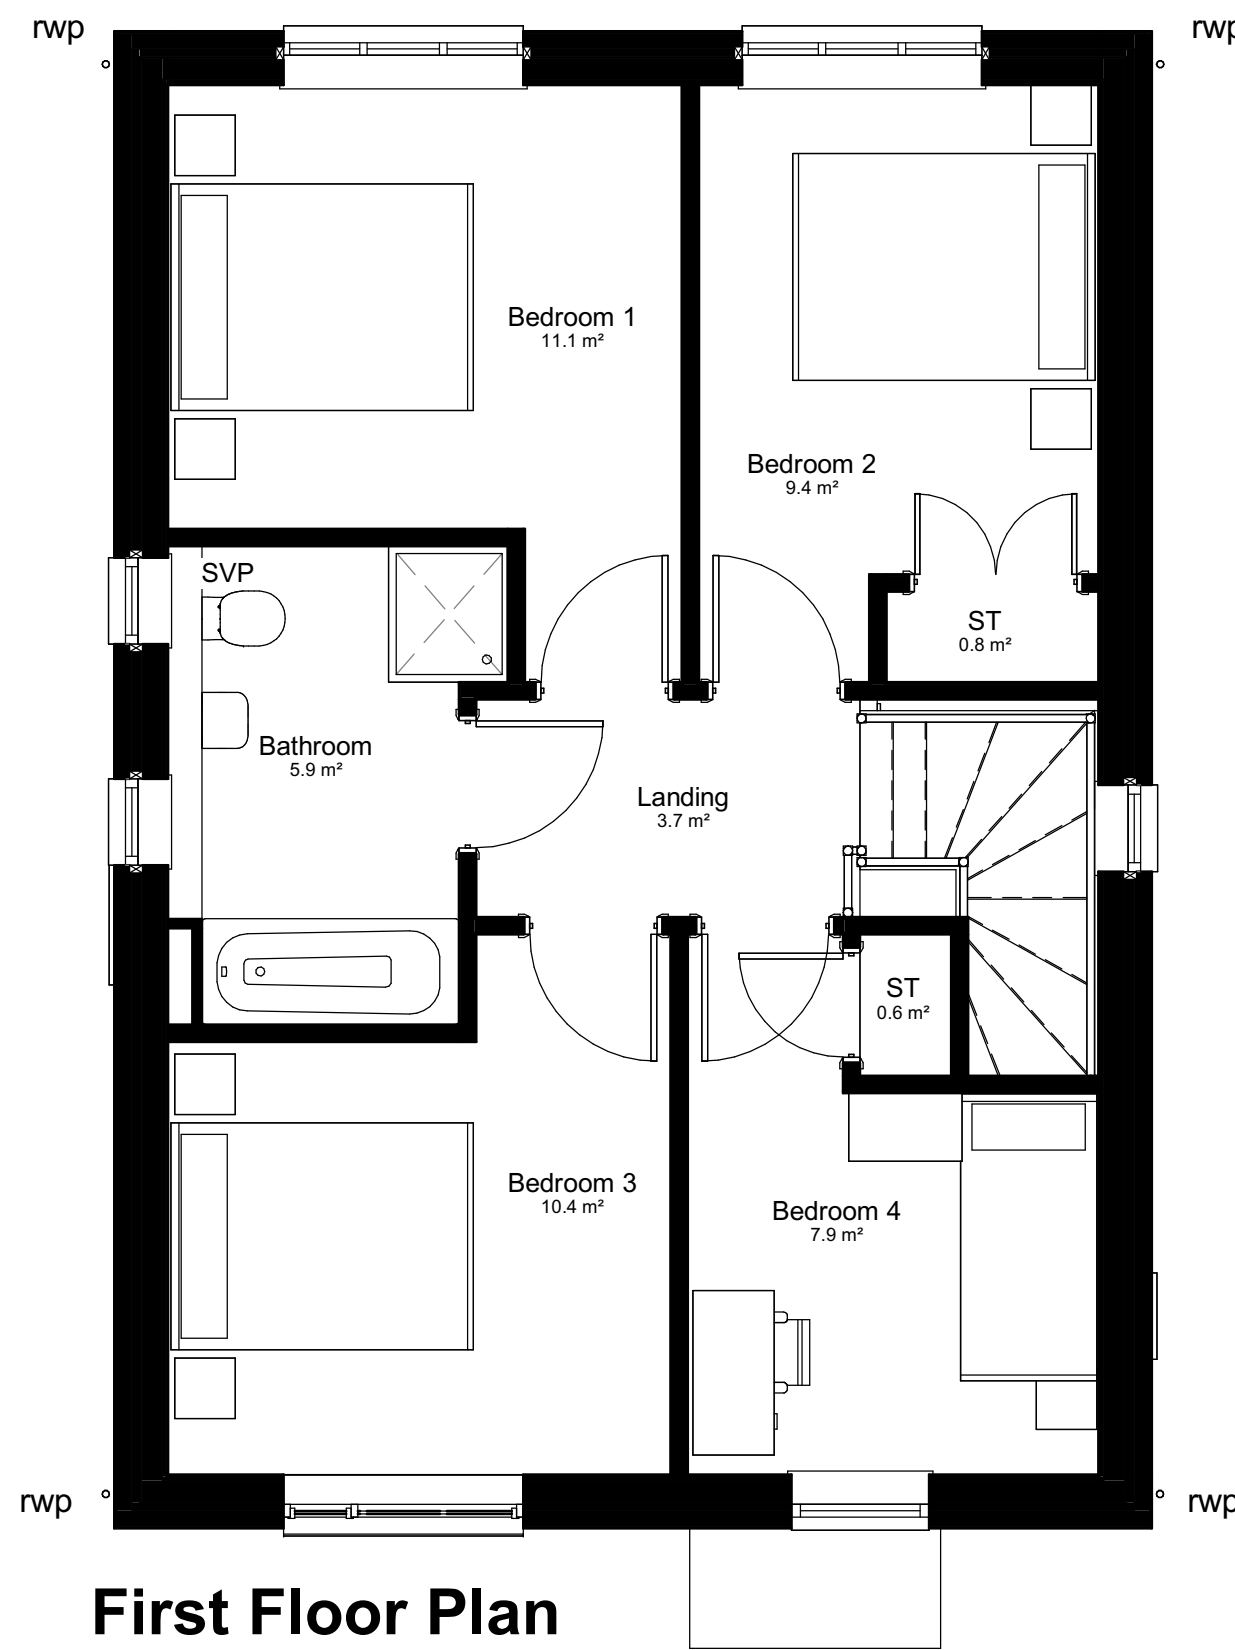


First Floor Plan

1 : 50



Rear Elevation

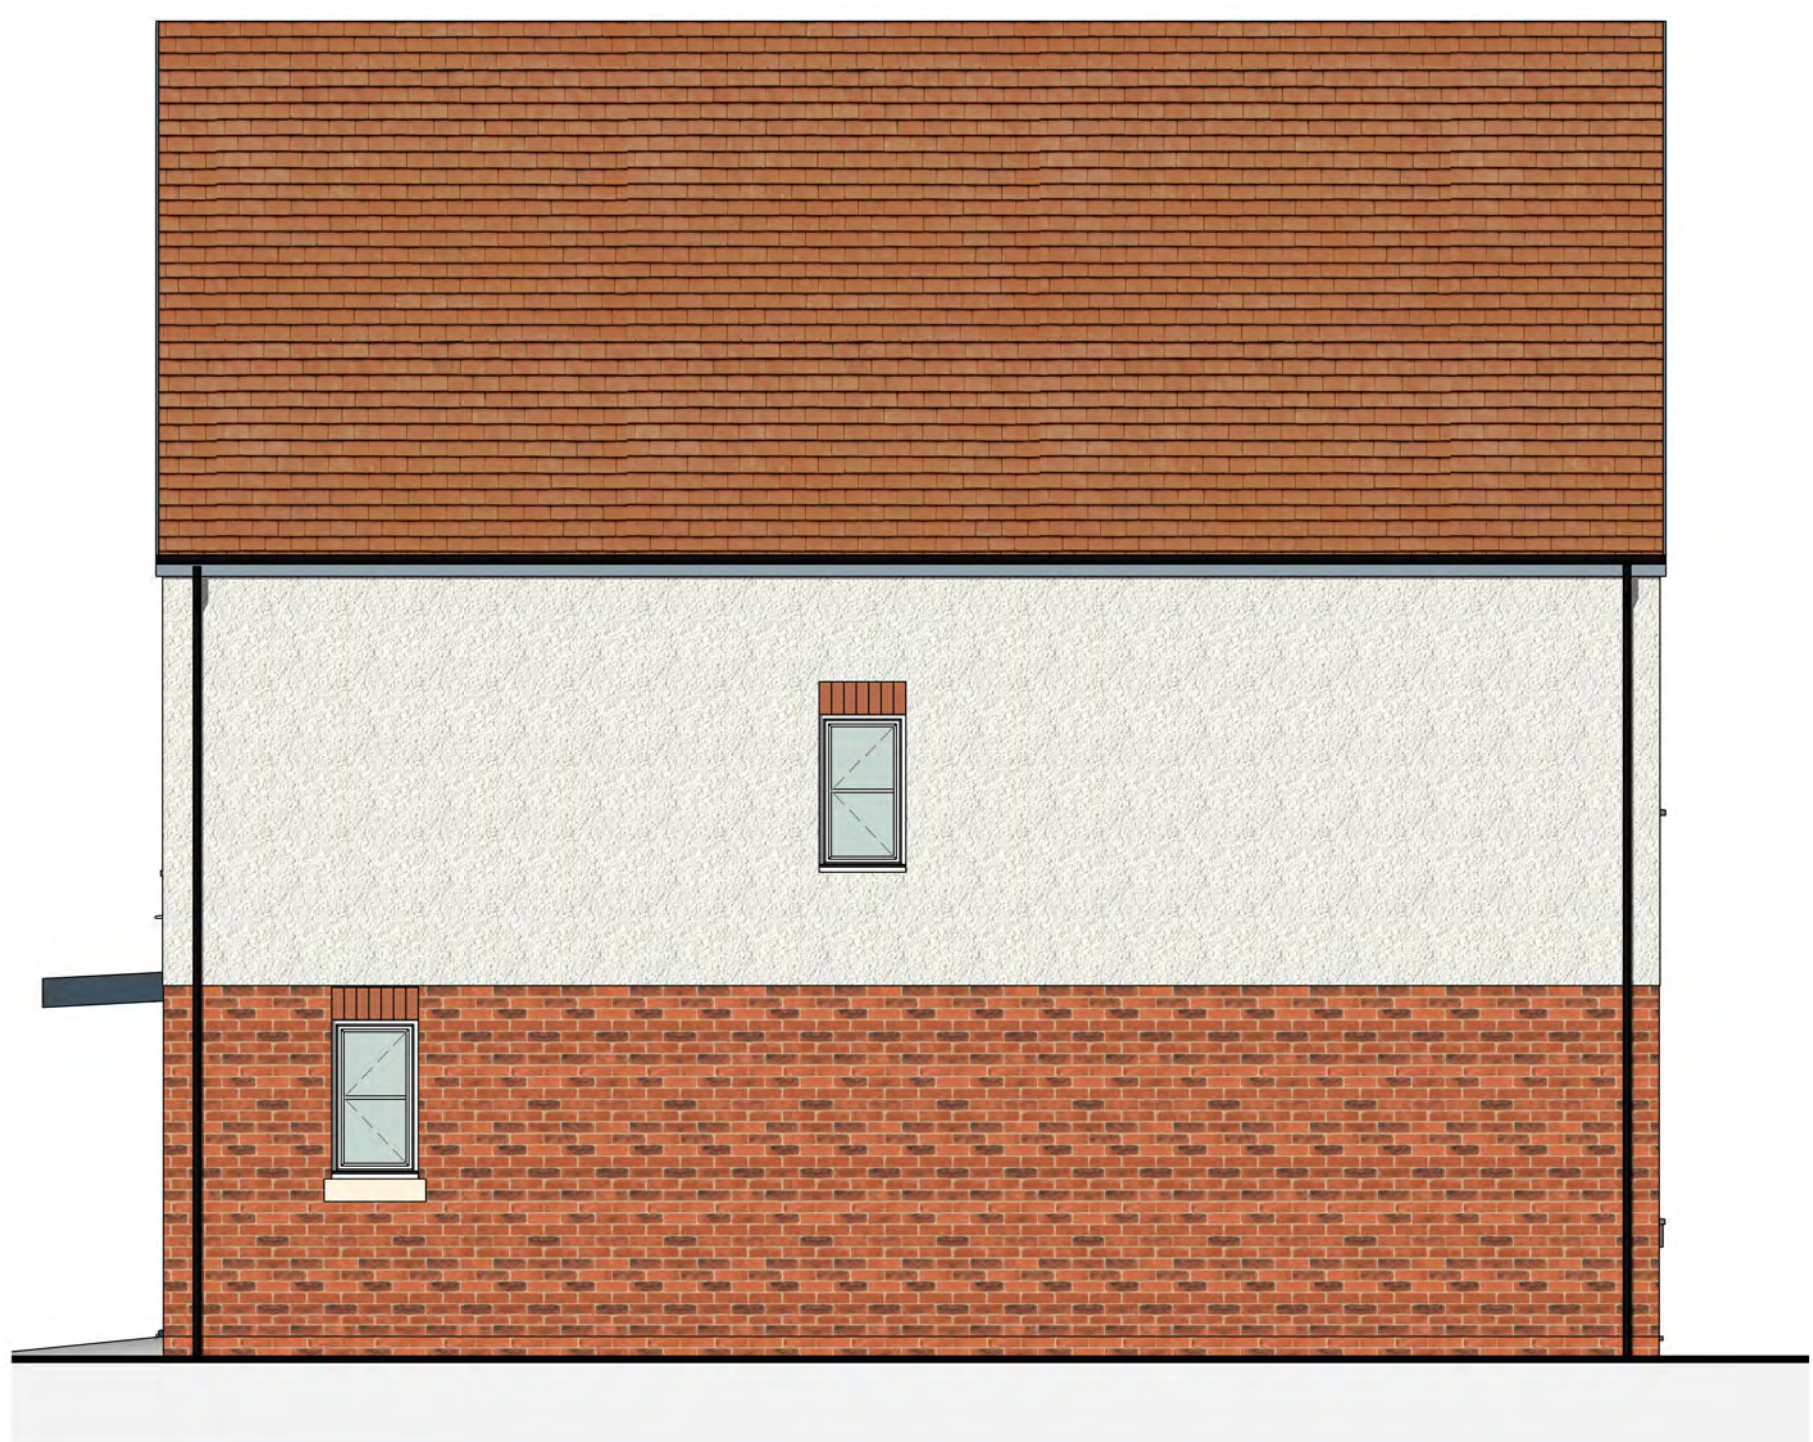

Side Elevation 2

1 : 50



PLANNING

Rev	Date	Description	Drawn	Check
 BOYLE + SUMMERS ARCHITECTURE AND MASTERPLANNING		Canute Chambers Canute Road Southampton Hampshire SO14 3AB		
Client		LANDLINK ESTATES LIMITED		
Project		LAMB FIELD BILSHAM ROAD, YAPTON		
Title		HOUSE TYPE E-N - 4B6P - PLOT 03		
B0197	PROJECT	L-FY - BSL - EN - ZZ - DR - A - 4001 - PL - Project Originator Volume Level Title Role Series Number Suitability Revision		
	B+S Ref.	Date	Scale @ A1	Drawn
	20105	Nov 2021	1 : 50	AH
Checked		AH Tel: 023 8063 1432 www.boyleandsummers.co.uk		

Other than for the purposes of planning, do not scale these drawings. Use written dimensions only. All dimensions to be checked on site prior to commencement of work.

This drawing is © Boyle+Summers Ltd and may not be reproduced, copied or altered in any way without written authority.