





Front Elevation
1 : 50

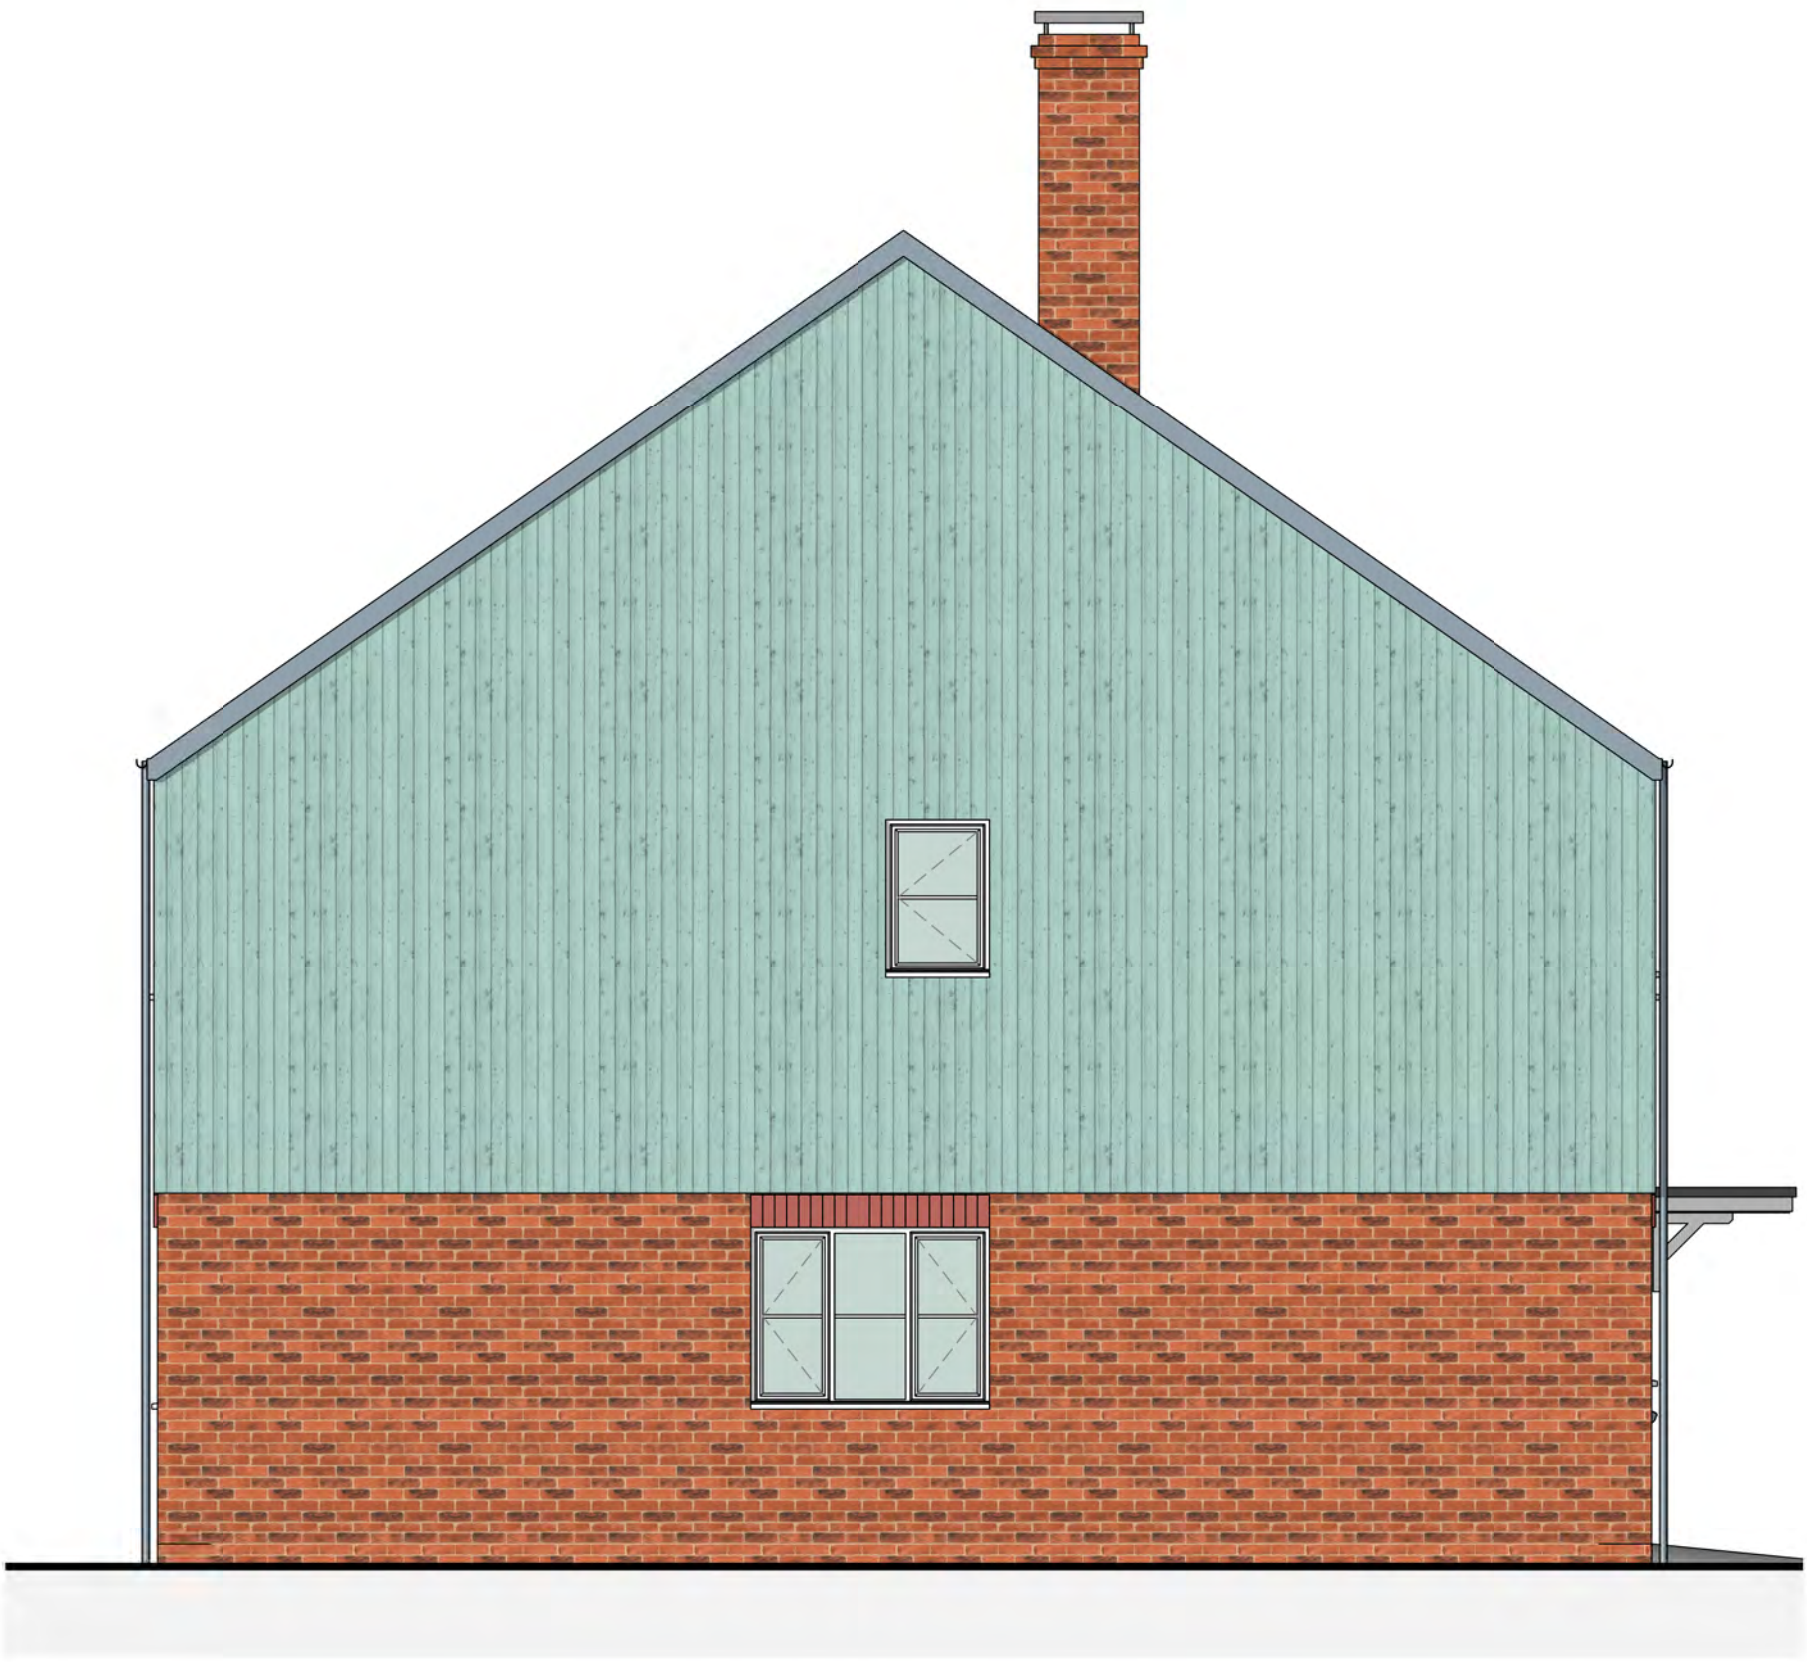

Side Elevation - Plot 19
1 : 50




Rear Elevation
1 : 50

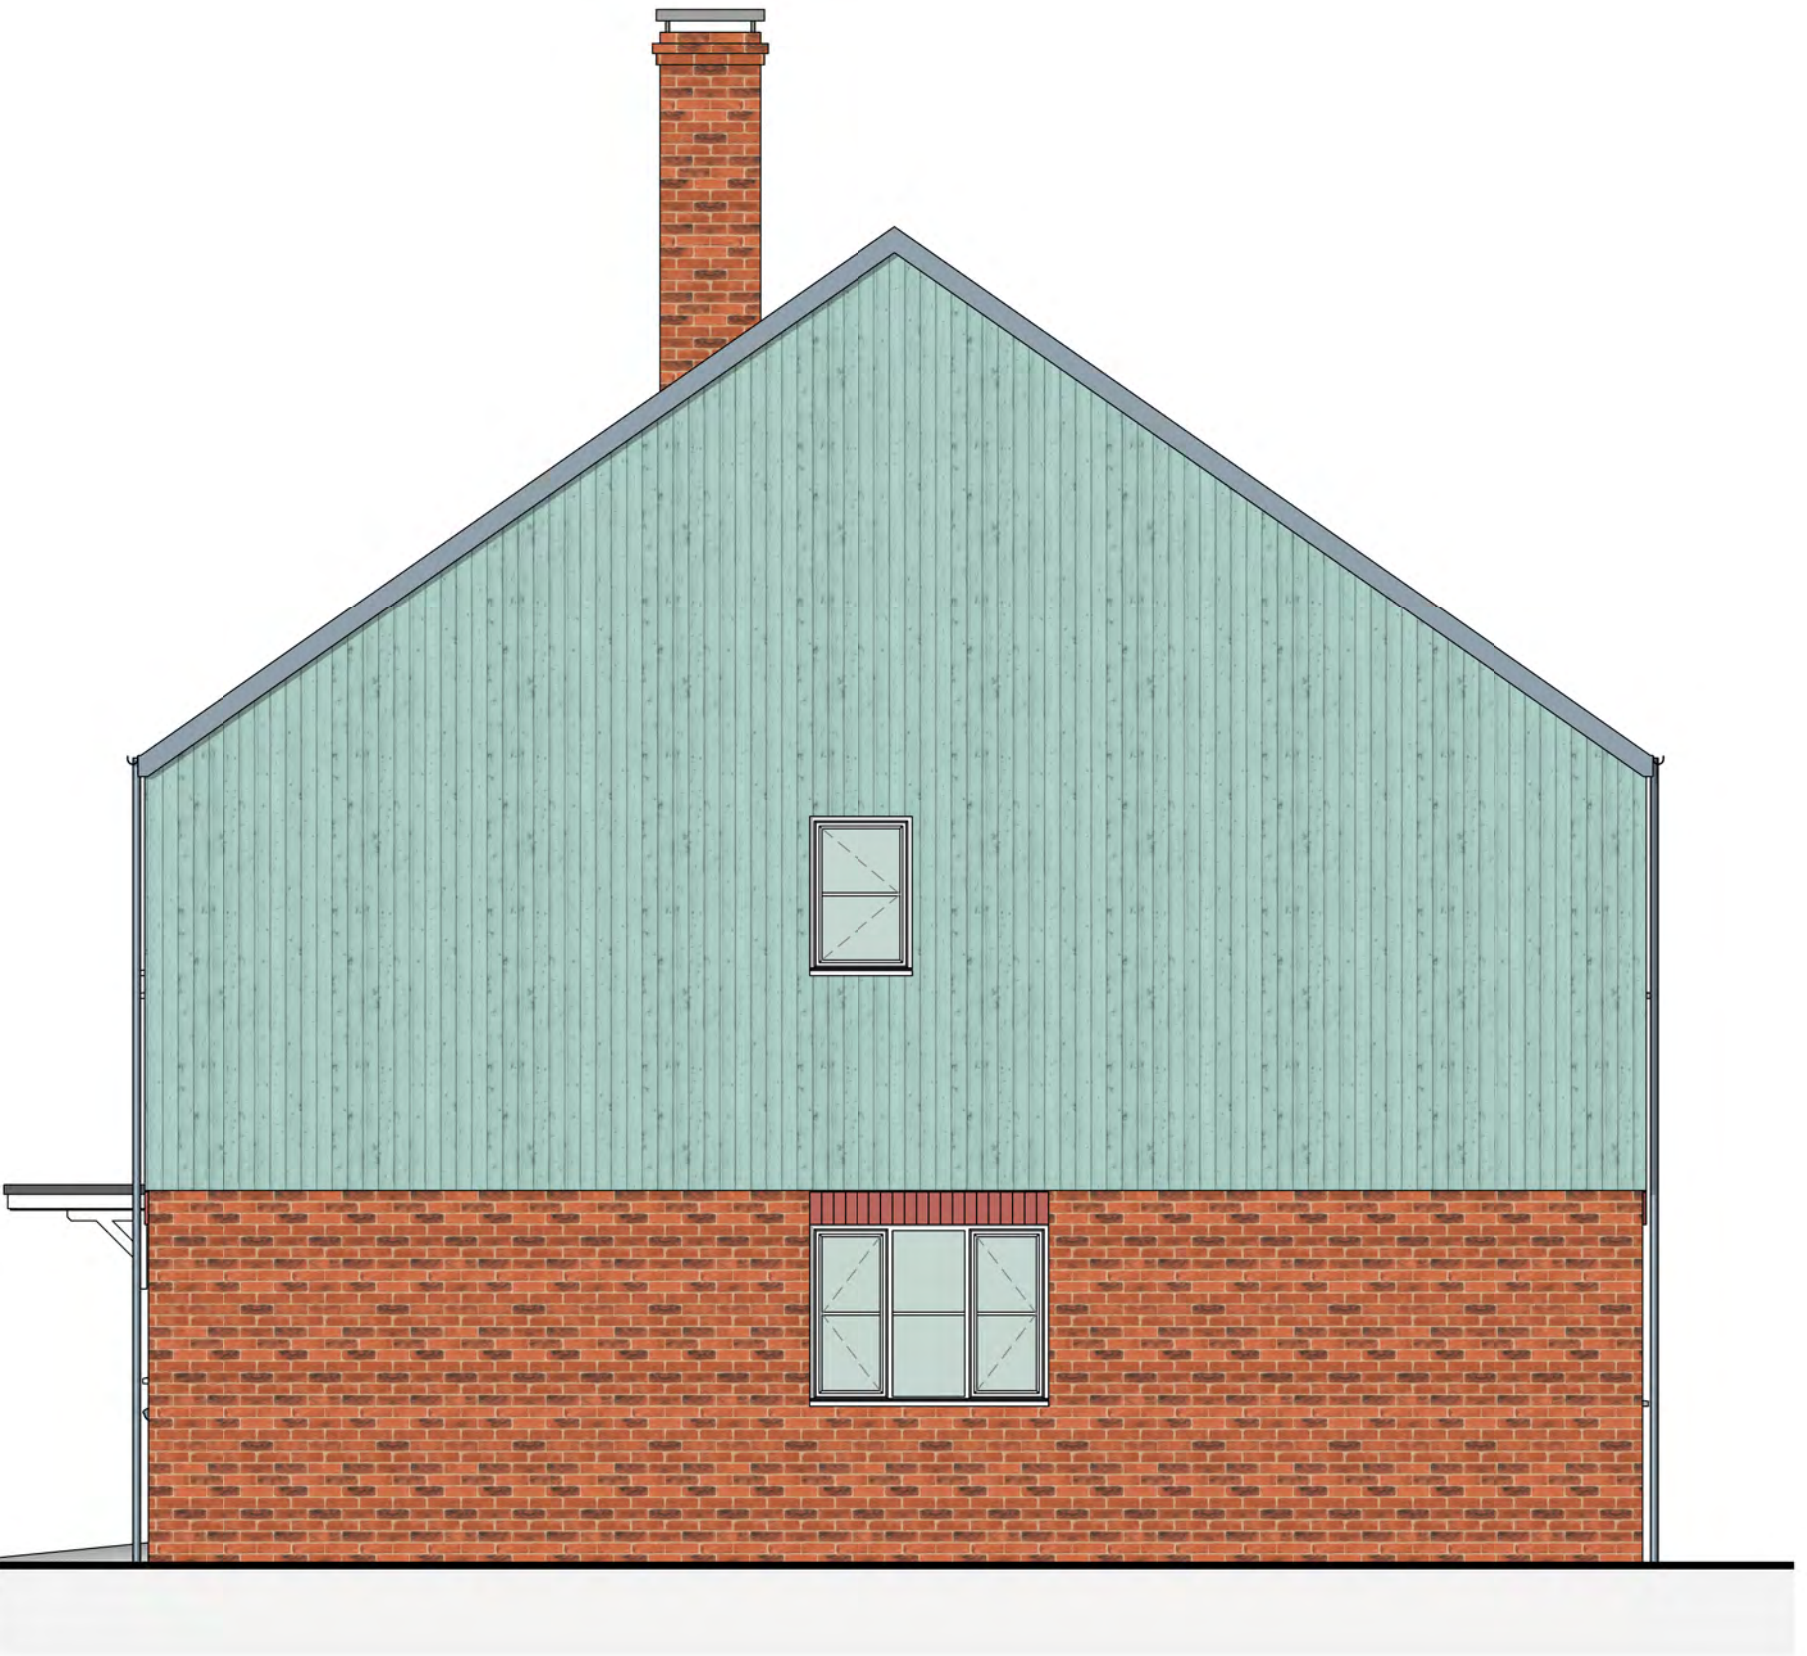

Side Elevation - Plot 18
1 : 50

PLANNING

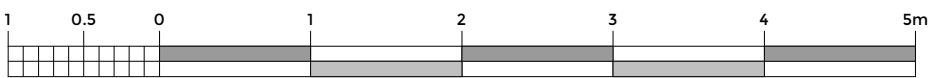

Rev.	Date	Description	Drawn	Check																				
 BOYLE+SUMMERS ARCHITECTURE AND MASTERPLANNING																								
Client		LANDLINK ESTATES LIMITED																						
Project		LAMB FIELD BILSHAM ROAD, YAPTON																						
Title		HOUSE TYPE D-S - 3B5P - PLOTS 18-19 - ELEVATIONS																						
BS1192																								
LFY - BSL - DS - XX - DR - A - 4002 - PL -																								
<table><tr><td>Project</td><td>Originator</td><td>Volume</td><td>Level</td><td>Type</td><td>Role</td><td>Series</td><td>Number</td><td>Suitability</td><td>Revision</td></tr><tr><td>21015</td><td>September 2021</td><td>1 : 50</td><td>SJ</td><td>CM</td><td></td><td></td><td></td><td></td><td></td></tr></table>					Project	Originator	Volume	Level	Type	Role	Series	Number	Suitability	Revision	21015	September 2021	1 : 50	SJ	CM					
Project	Originator	Volume	Level	Type	Role	Series	Number	Suitability	Revision															
21015	September 2021	1 : 50	SJ	CM																				
Tel: 023 8063 1432 www.boyleandsummers.co.uk																								
Other than for the purposes of planning, do not scale these drawings. Use written dimensions only. All dimensions to be checked on site prior to commencement of work.																								
This drawing is © Boyle+Summers Ltd and may not be reproduced, copied or altered in any way without written authority.																								