


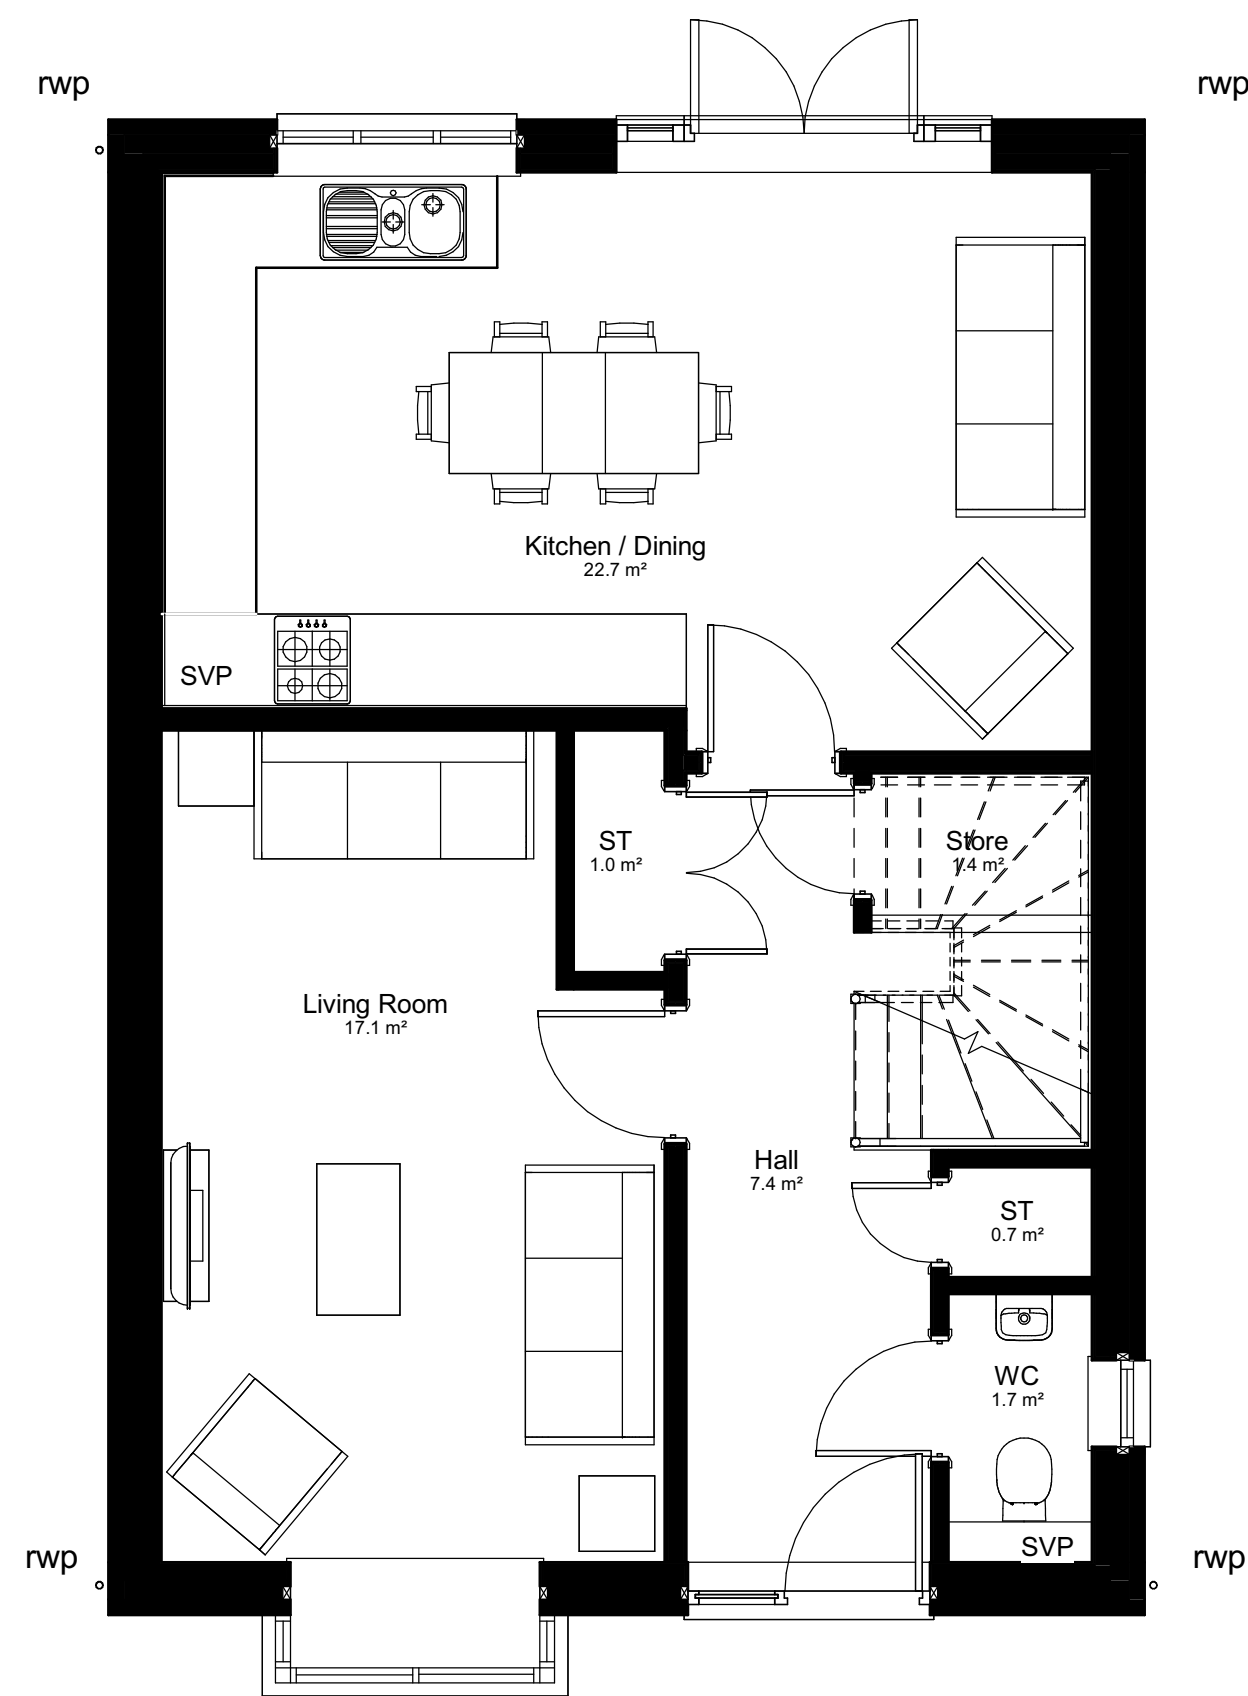


Ground Floor Plan

1 : 50




Front Elevation

1 : 50

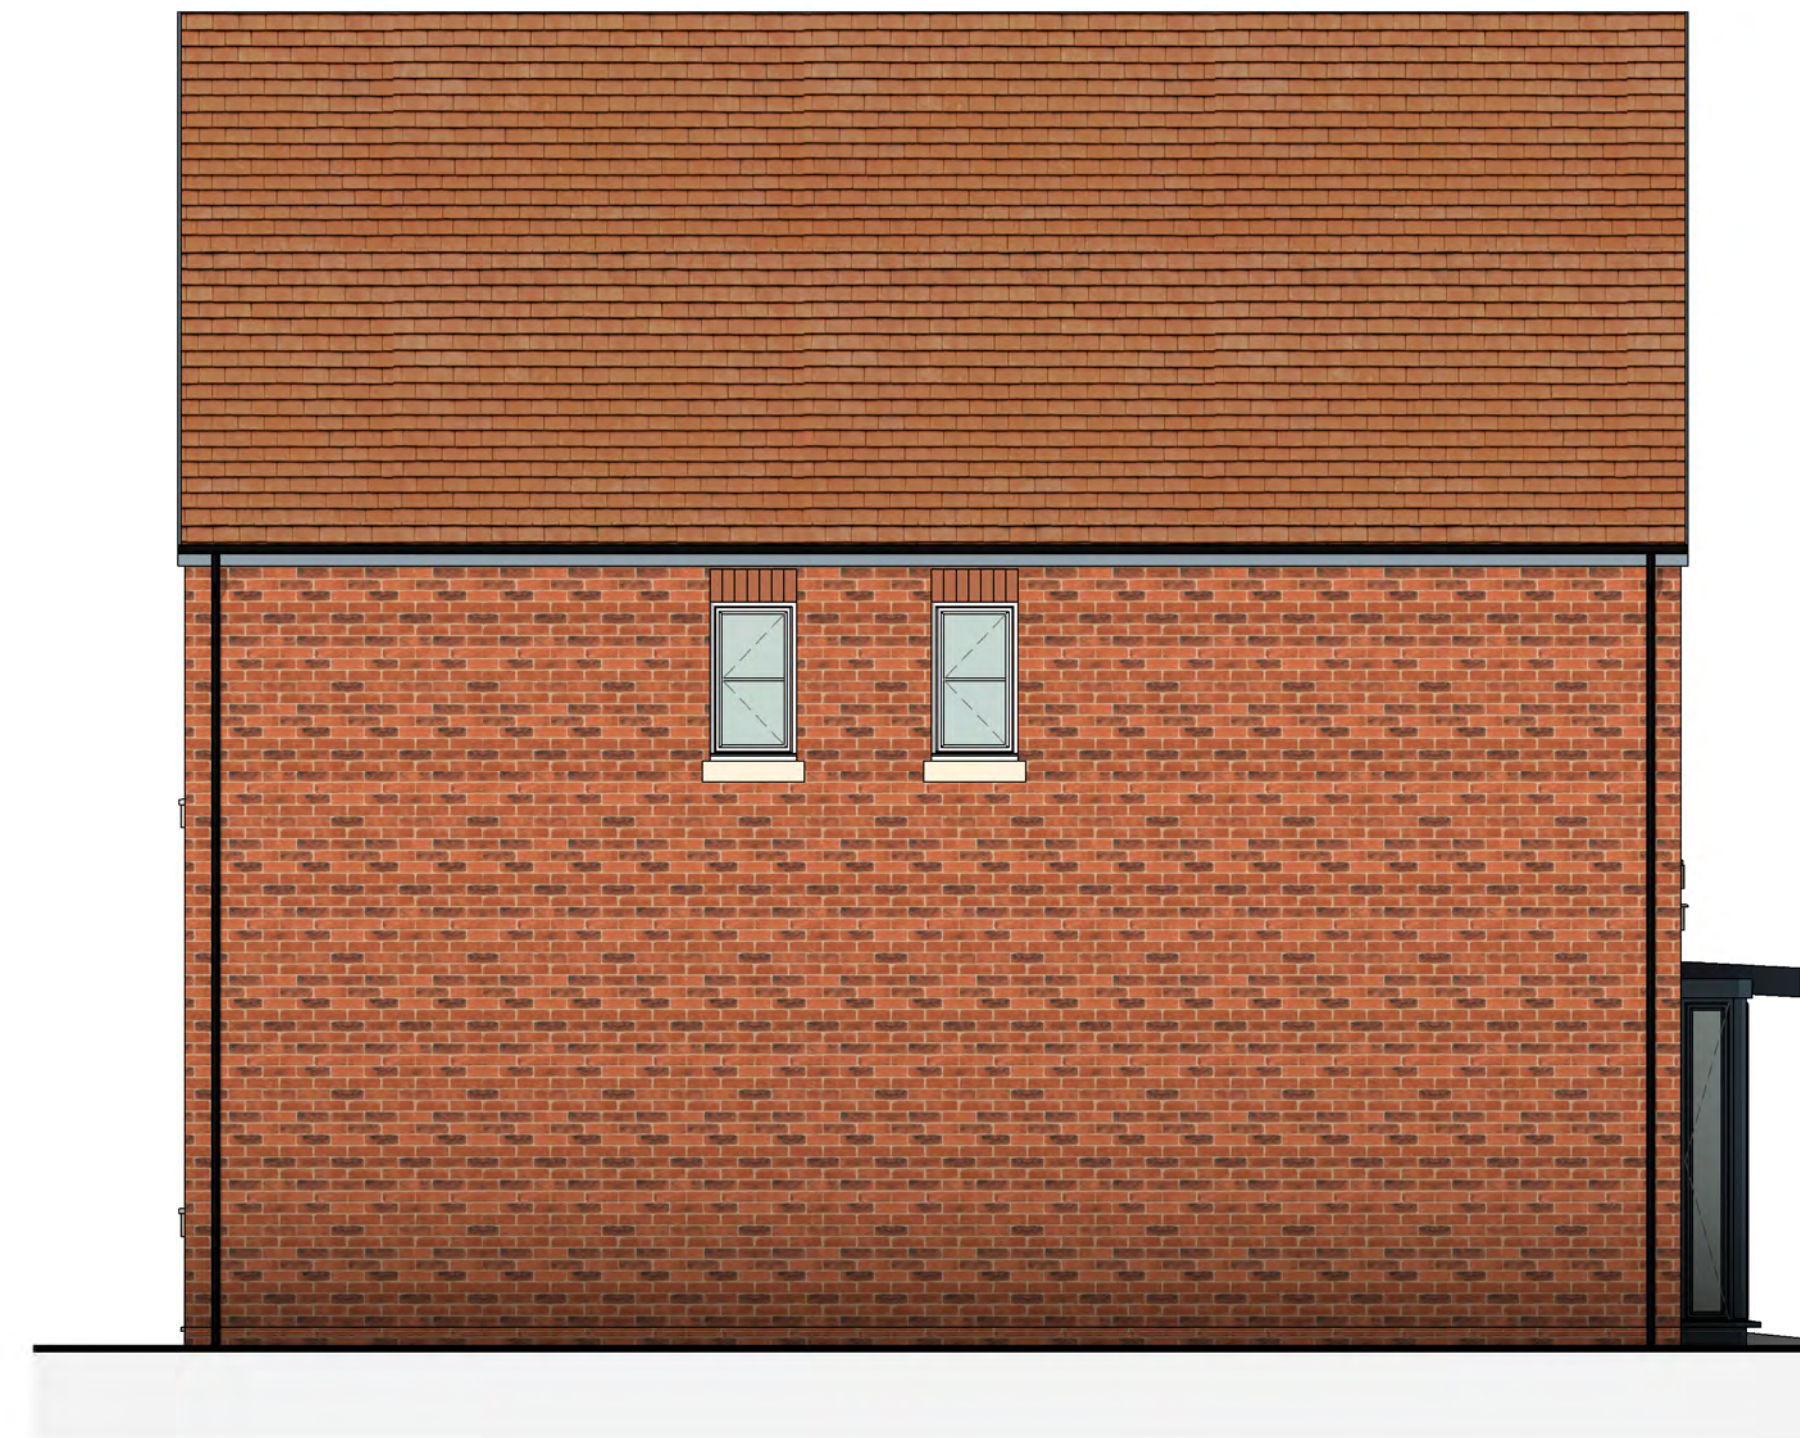

Side Elevation 1

1 : 50

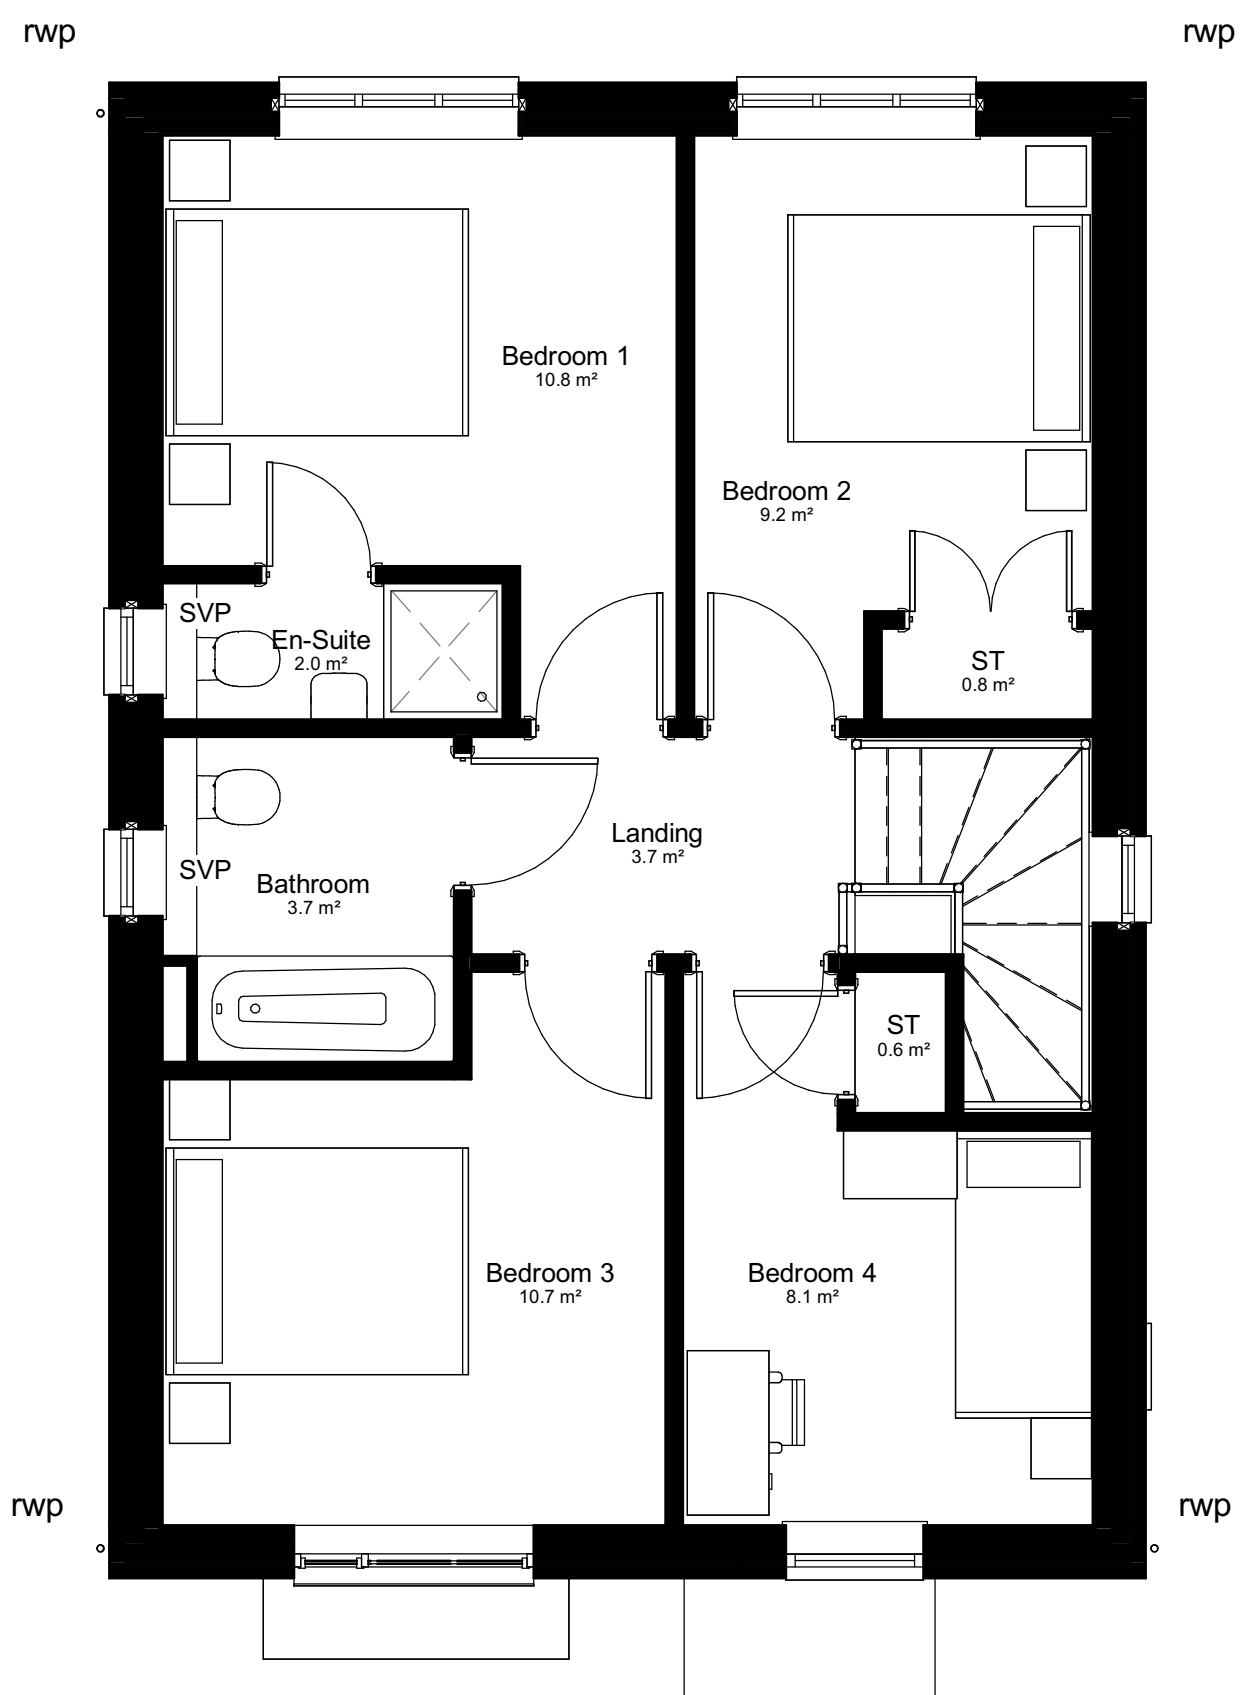

First Floor Plan

1 : 50



Rear Elevation

1 : 50



Side Elevation 2

1 : 50



PLANNING

Notes

Area Schedule (Affordable)

GIA - 113 sq m / 1,216 sq ft

Rev.	Date	Description	Drawn
 BOYLE + SUMMERS ARCHITECTURE AND MASTERPLANNING			Canute Chambers Canute Road Southampton Hampshire SO14 3AB
Client	LANDLINK ESTATES LIMITED		
Project	LAMB FIELD BILSHAM ROAD, YAPTON		
Title	HOUSE TYPE E - N - 46BP - PLOT 30		
B3102	LFY BSL EN ZZ DR A 4003 PL -		
Project	Originator	Volume	Level
Type	Title	Role	Series
Number	Quantity	Date	Revision
B+S Ref.	Date	Scale @ A1	Drawn
21015	Nov 2021	1 : 50	AH
Tel: 03 8063 1432		www.boyleandsummers.co.uk	
Other than for the purposes of planning, do not scale these drawings. Use written dimensions only. All dimensions to be checked on site prior to commencement of work.			
This drawing is © Boyle+Summers Ltd and may not be reproduced, copied or altered in any way without written authority.			