




A Streetscene AA
1 : 200




B Streetscene BB
1 : 200



C Streetscene CC
1 : 200

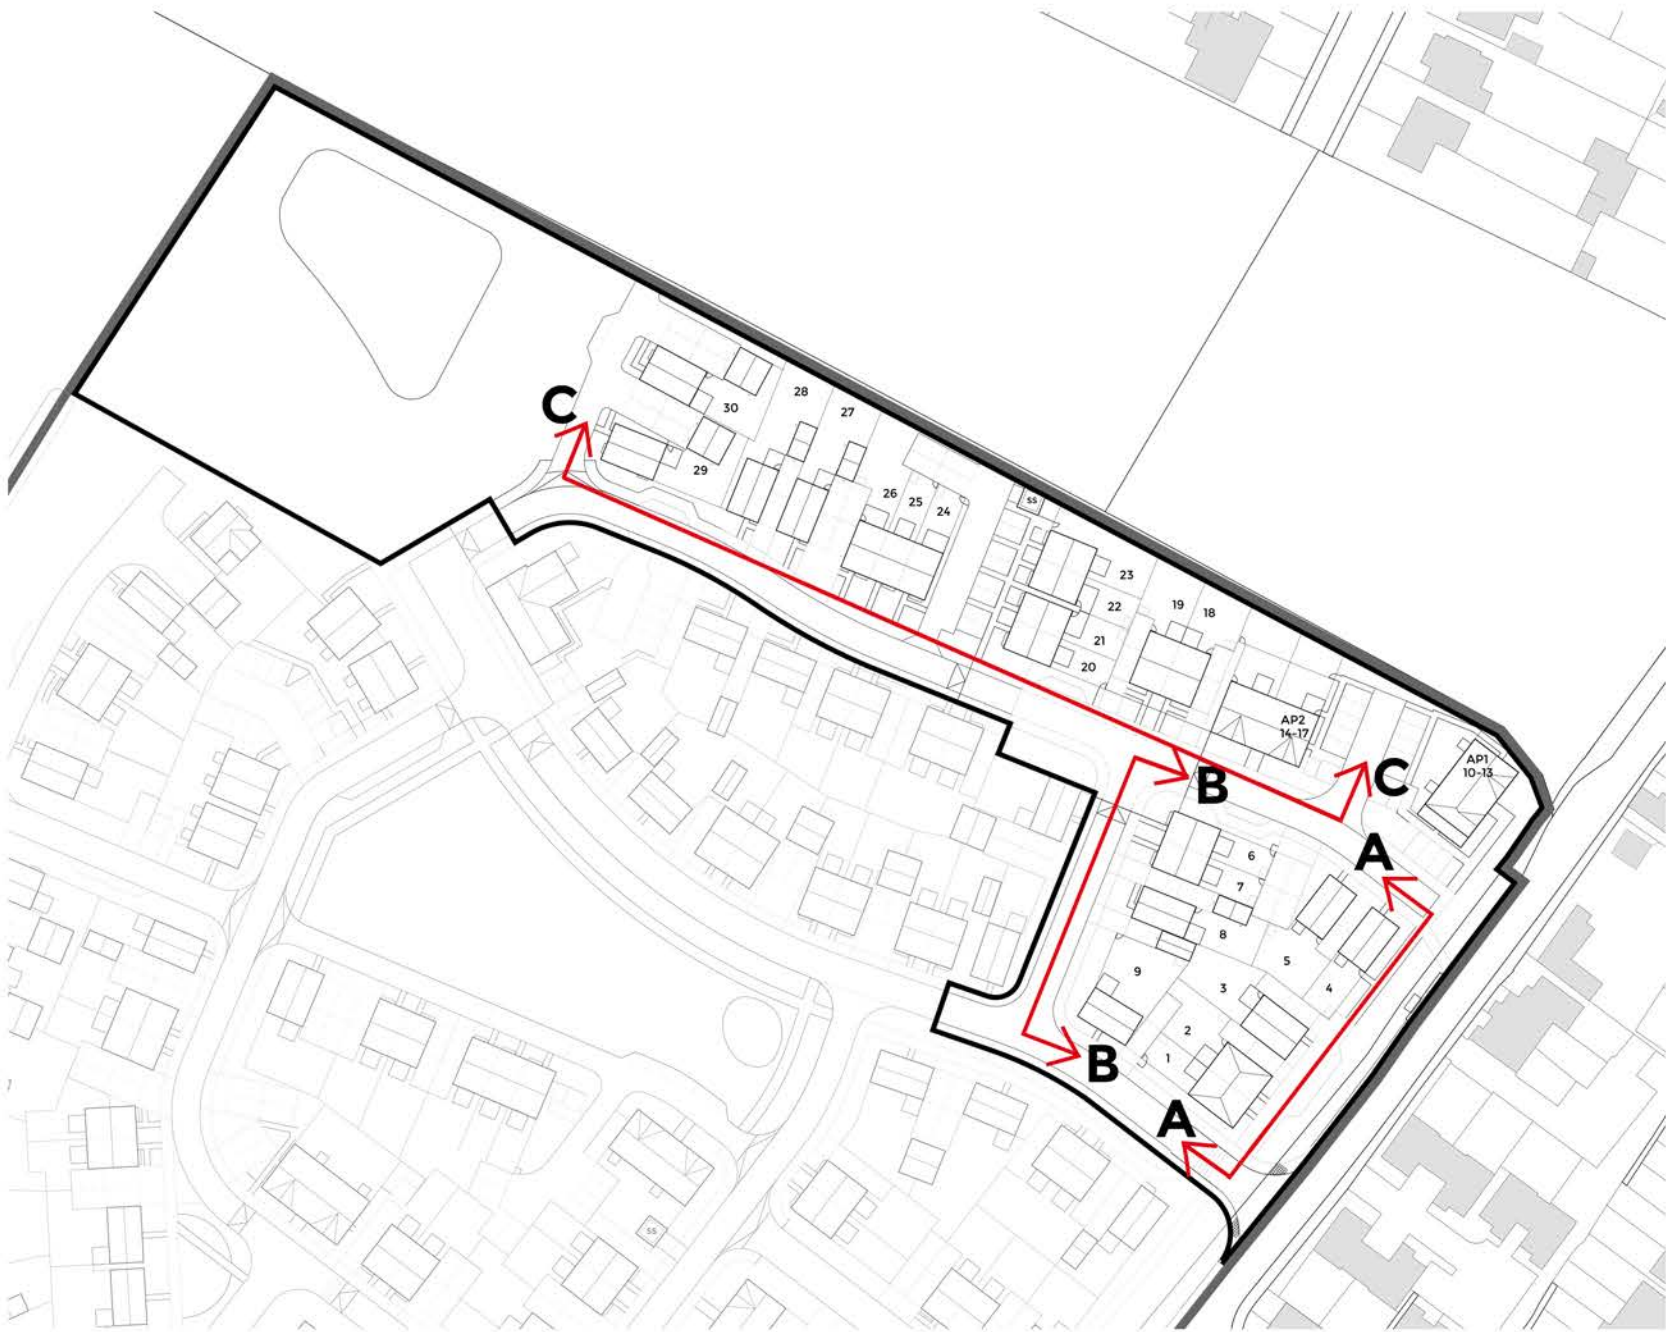

PLANNING

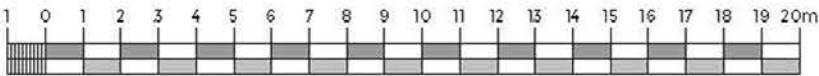

Rev.

Date

Description

Drawn

Check

BOYLE+SUMMERS
ARCHITECTURE AND MASTERPLANNING

Canute Chambers
Canute Road
Southampton
Hampshire
SO14 3AB

Client

LANDLINK ESTATES

Project

LAND WEST OF BILSHAM ROAD, YAPTON

Title

STREET SCENES

BS1102

LFY - BSL - XX - ZZ - DR - A - 41 01 - PL -

B+S Ref.

Date

Scale @ A1

Drawn

Checked

21015

Dec 2021

1 : 200

AW

SR

Tel: 023 8063 1432

www.boyleandsummers.co.uk

Other than for the purposes of planning, do not scale these drawings. Use written dimensions only. All dimensions to be checked on site prior to commencement of work.

This drawing is © Boyle+Summers Ltd and may not be reproduced, copied or altered in any way without written authority.