




NOTES

- DO NOT SCALE OFF THIS DRAWING EXCEPT FOR PLANNING PURPOSES
- CHECK ALL DIMENSIONS ON SITE BEFORE ANY WORK IS COMMENCED
- ALL GOODS MATERIALS AND WORKMANSHIP MUST CONFORM WITH CURRENT BUILDING REGULATIONS, BRITISH STANDARDS AND CODES OF PRACTICE
- COPYRIGHT OF THIS DRAWING IS RETAINED BY THE ARCHITECT AND IT MUST NOT BE REPRODUCED WITHOUT WRITTEN CONSENT

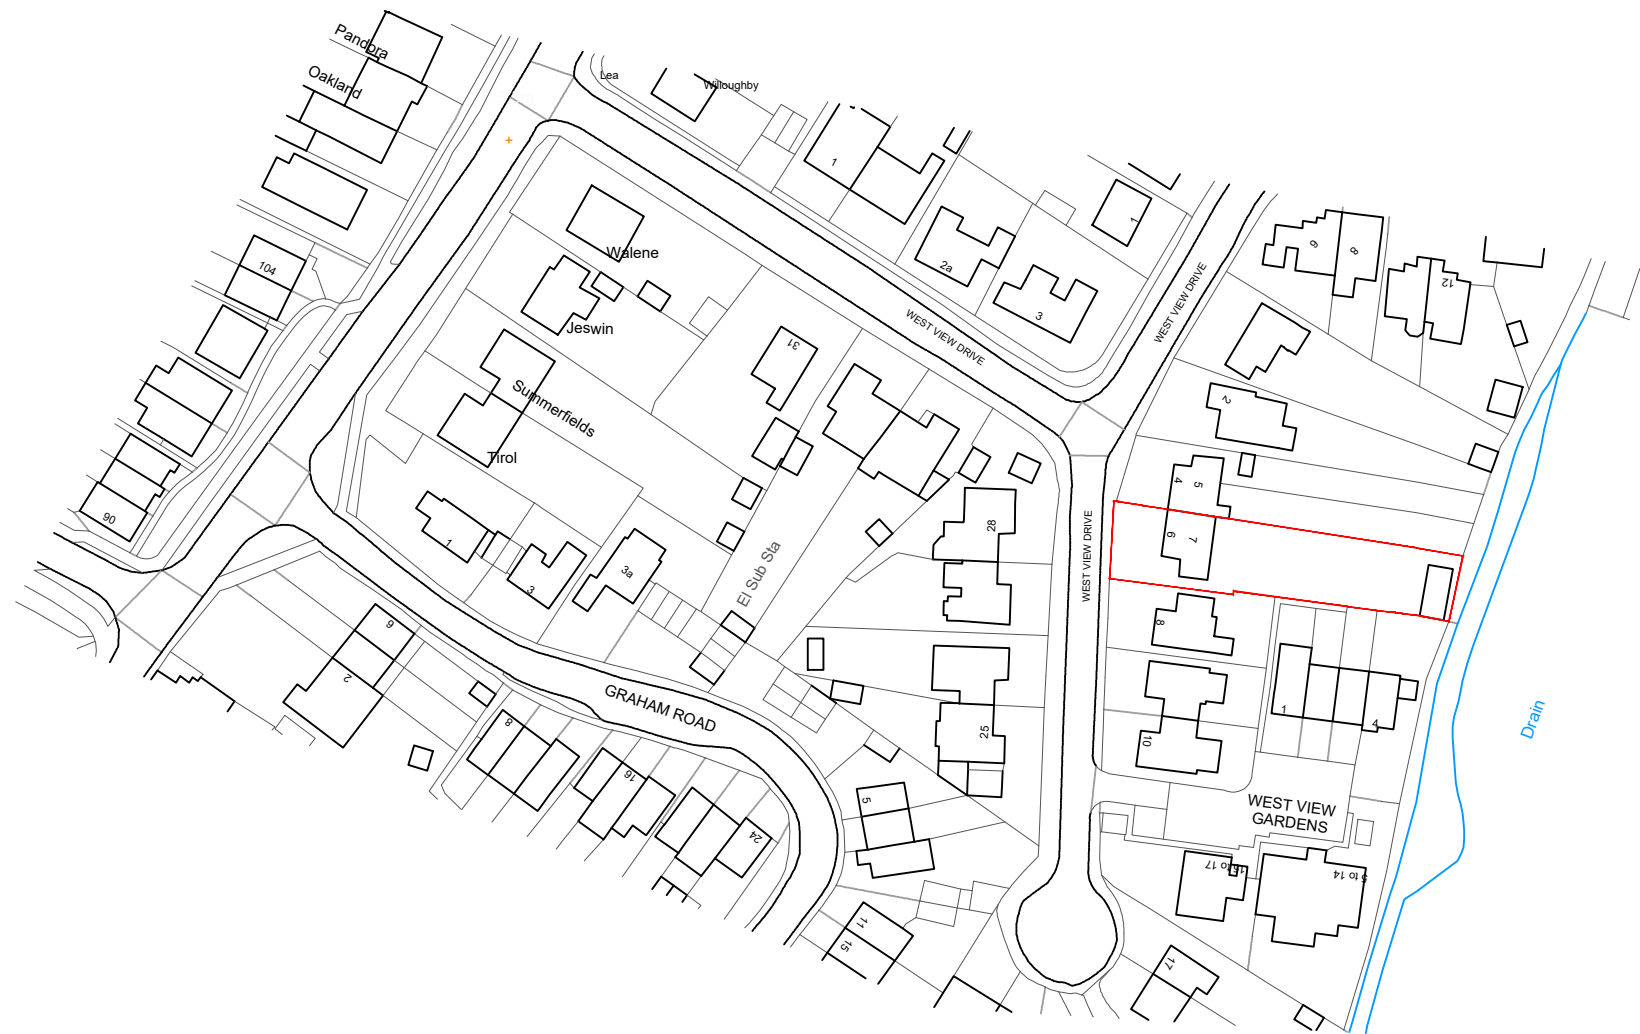


Mapping contents © Crown copyright and database rights 2026 Ordnance Survey 100035207

LOCATION PLAN

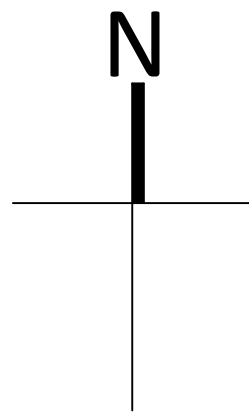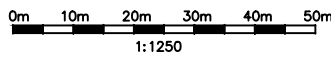

BLOCK PLAN

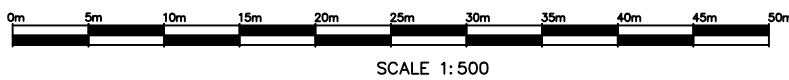

REV	DATE	BY	AMENDMENT
folkes architects 1 01903 89829 info@folkesarchitects.co.uk The Old Forge 6 Church Street Storrington West Sussex BN20 4LA			
CLIENT Mr L. Brady			
JOB TITLE 6 & 7 West View Drive Yapton West Sussex BN18 0JR			
DRAWING TITLE Location and Block Plans			
PROJECT STAGE Planning			
DRAWING STATUS Planning NOT FOR CONSTRUCTION USE UNLESS STATED AS 'CONSTRUCTION'			
DATE Jan 2026	SCALE shown@A1	DRAWN BY GW	CHECKED BY BH
JOB NO. 26004	DRAWING NO. 1.00	REVISION	