
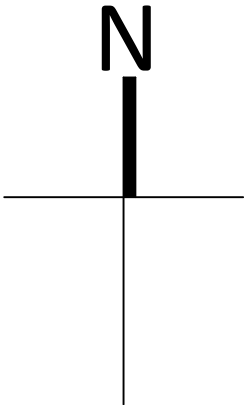


- NOTES
- DO NOT SCALE OFF THIS DRAWING EXCEPT FOR PLANNING PURPOSES
 - CHECK ALL DIMENSIONS ON SITE BEFORE ANY WORK IS COMMENCED
 - ALL GOODS MATERIALS AND WORKMANSHIP MUST CONFORM WITH CURRENT BUILDING REGULATIONS, BRITISH STANDARDS AND CODES OF PRACTICE
 - COPYRIGHT OF THIS DRAWING IS RETAINED BY THE ARCHITECT AND IT MUST NOT BE REPRODUCED WITHOUT WRITTEN CONSENT

WEST VIEW DRIVE

4
5
6
7
8

SITE LAYOUT PLAN

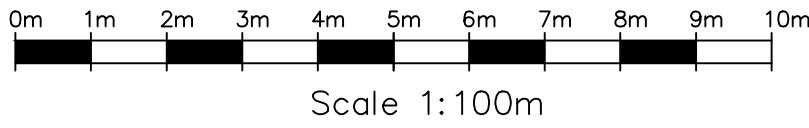

REV	DATE	BY	AMENDMENT



folkesarchitects

1 01903 89829
info@folkesarchitects.co.uk

The Old Forge
6 Church Street
Storrington
West Sussex
BN20 4LA

CLIENT
Mr L. Brady

JOB TITLE
6 & 7 West View Drive
Yapton
West Sussex
BN18 0JR

DRAWING TITLE
Site Layout Plan

PROJECT STAGE
Planning

DRAWING STATUS
Planning
NOT FOR CONSTRUCTION USE UNLESS STATED AS 'CONSTRUCTION'

DATE Jan 2026	SCALE 1:100@A1	DRAWN BY GW CHECKED BY BH
------------------	-------------------	------------------------------------

JOB NO. 26004	DRAWING NO. 1.01	REVISION
------------------	---------------------	----------