


Plan and section of proposed hedge (south east boundary)

Section A


Scale: 1:200@A3

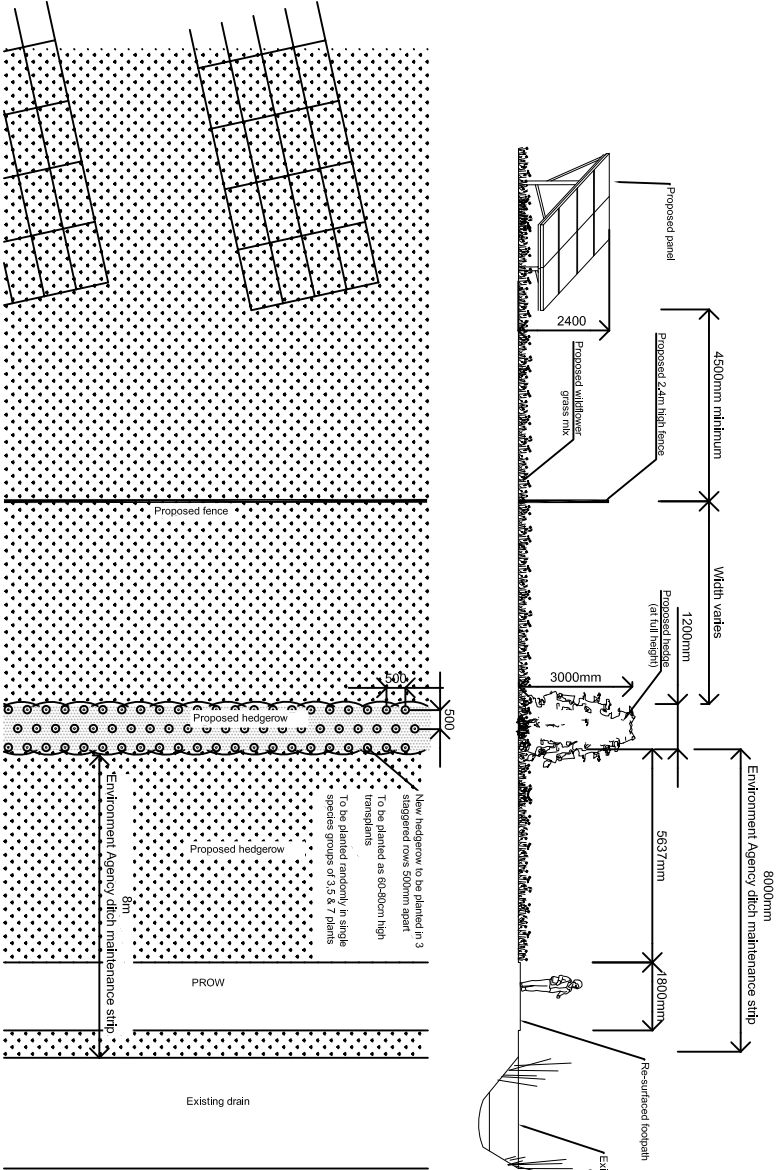

Plan and section of proposed hedge and tree belt (north west boundary)

Section B


Scale: 1:200@A3

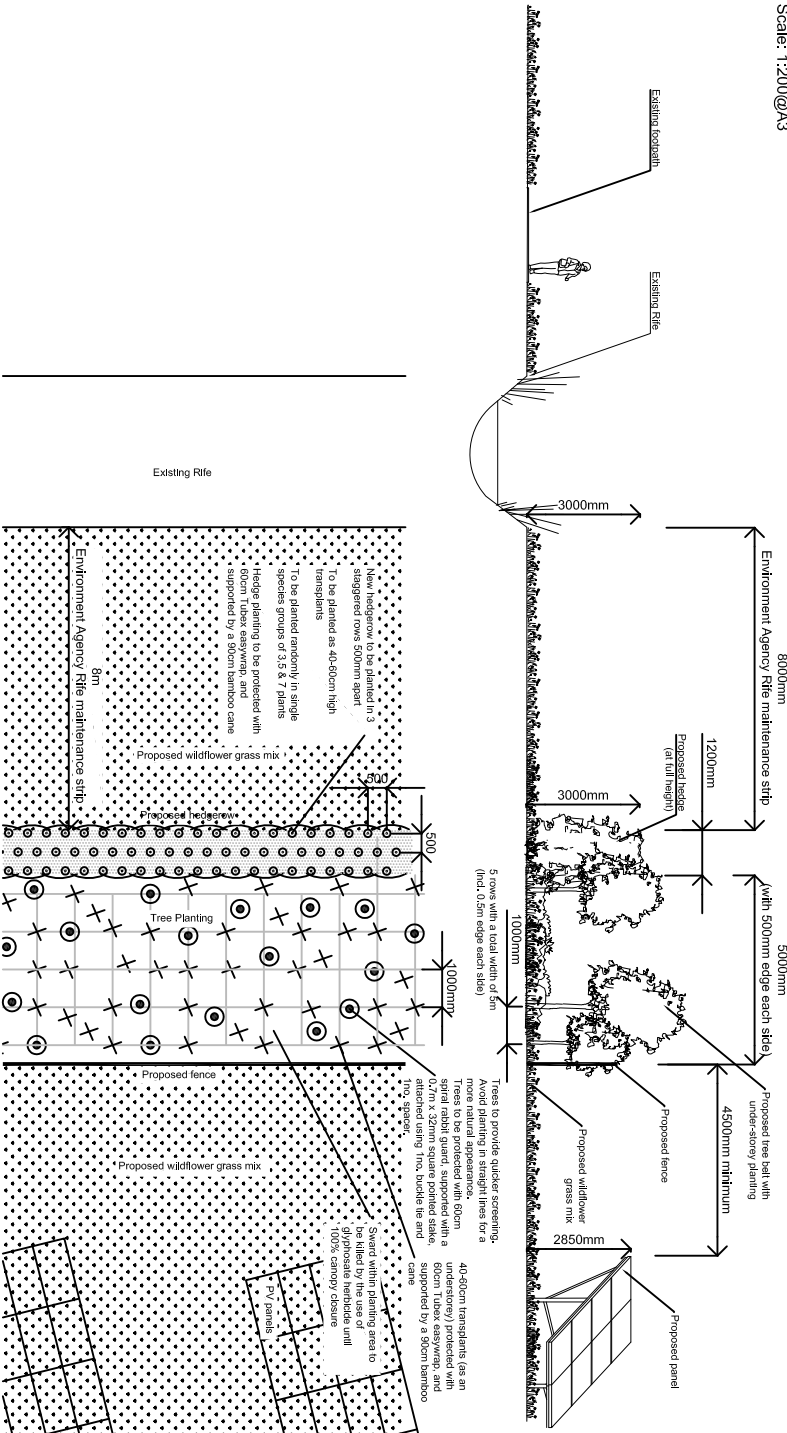

Plan and section of proposed hedge and tree belt (south west boundary)

Section C

Scale: 1:200@A3

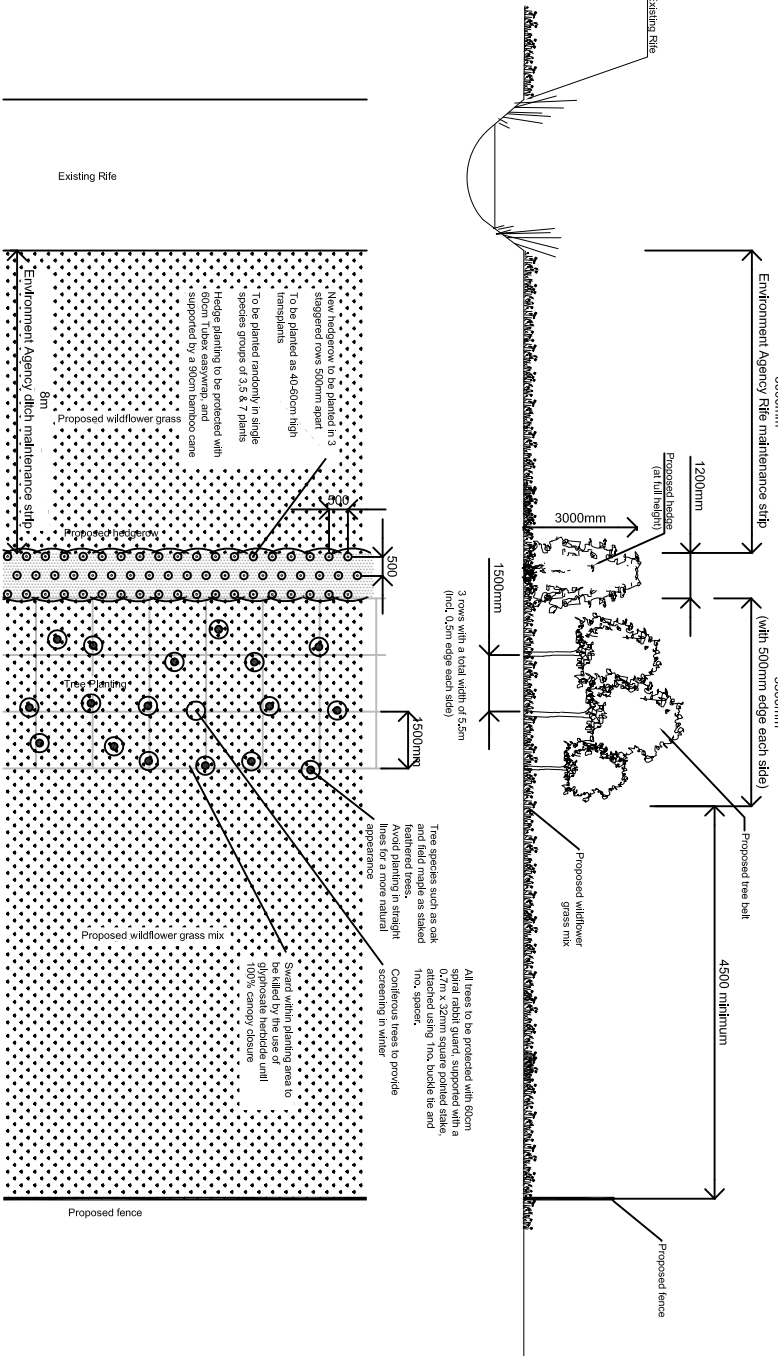

For section locations see  
Drg. 2460\_200

| REV | DATE     | COMMENTS                                                             |
|-----|----------|----------------------------------------------------------------------|
| A   | 21.02.14 | Tree protection notes added to sections<br>Preliminary text removed. |

|          |          |                |                               |
|----------|----------|----------------|-------------------------------|
| Date:    | 19.02.14 | Status:        | For Planning                  |
| Scale:   | 1:200@A3 | Project:       | Bilsham                       |
| Drawn:   | MR       | Drawing Title: | Planting Details Sheet 1 of 2 |
| Checked: | CMCD     | Rev:           | 2640_201_RevA                 |
| Auth:    | NR       |                |                               |