


Reproduced with the permission of the controller of her Majesty's Stationary Office. © Crown Copyright - Licence No. AR100017235

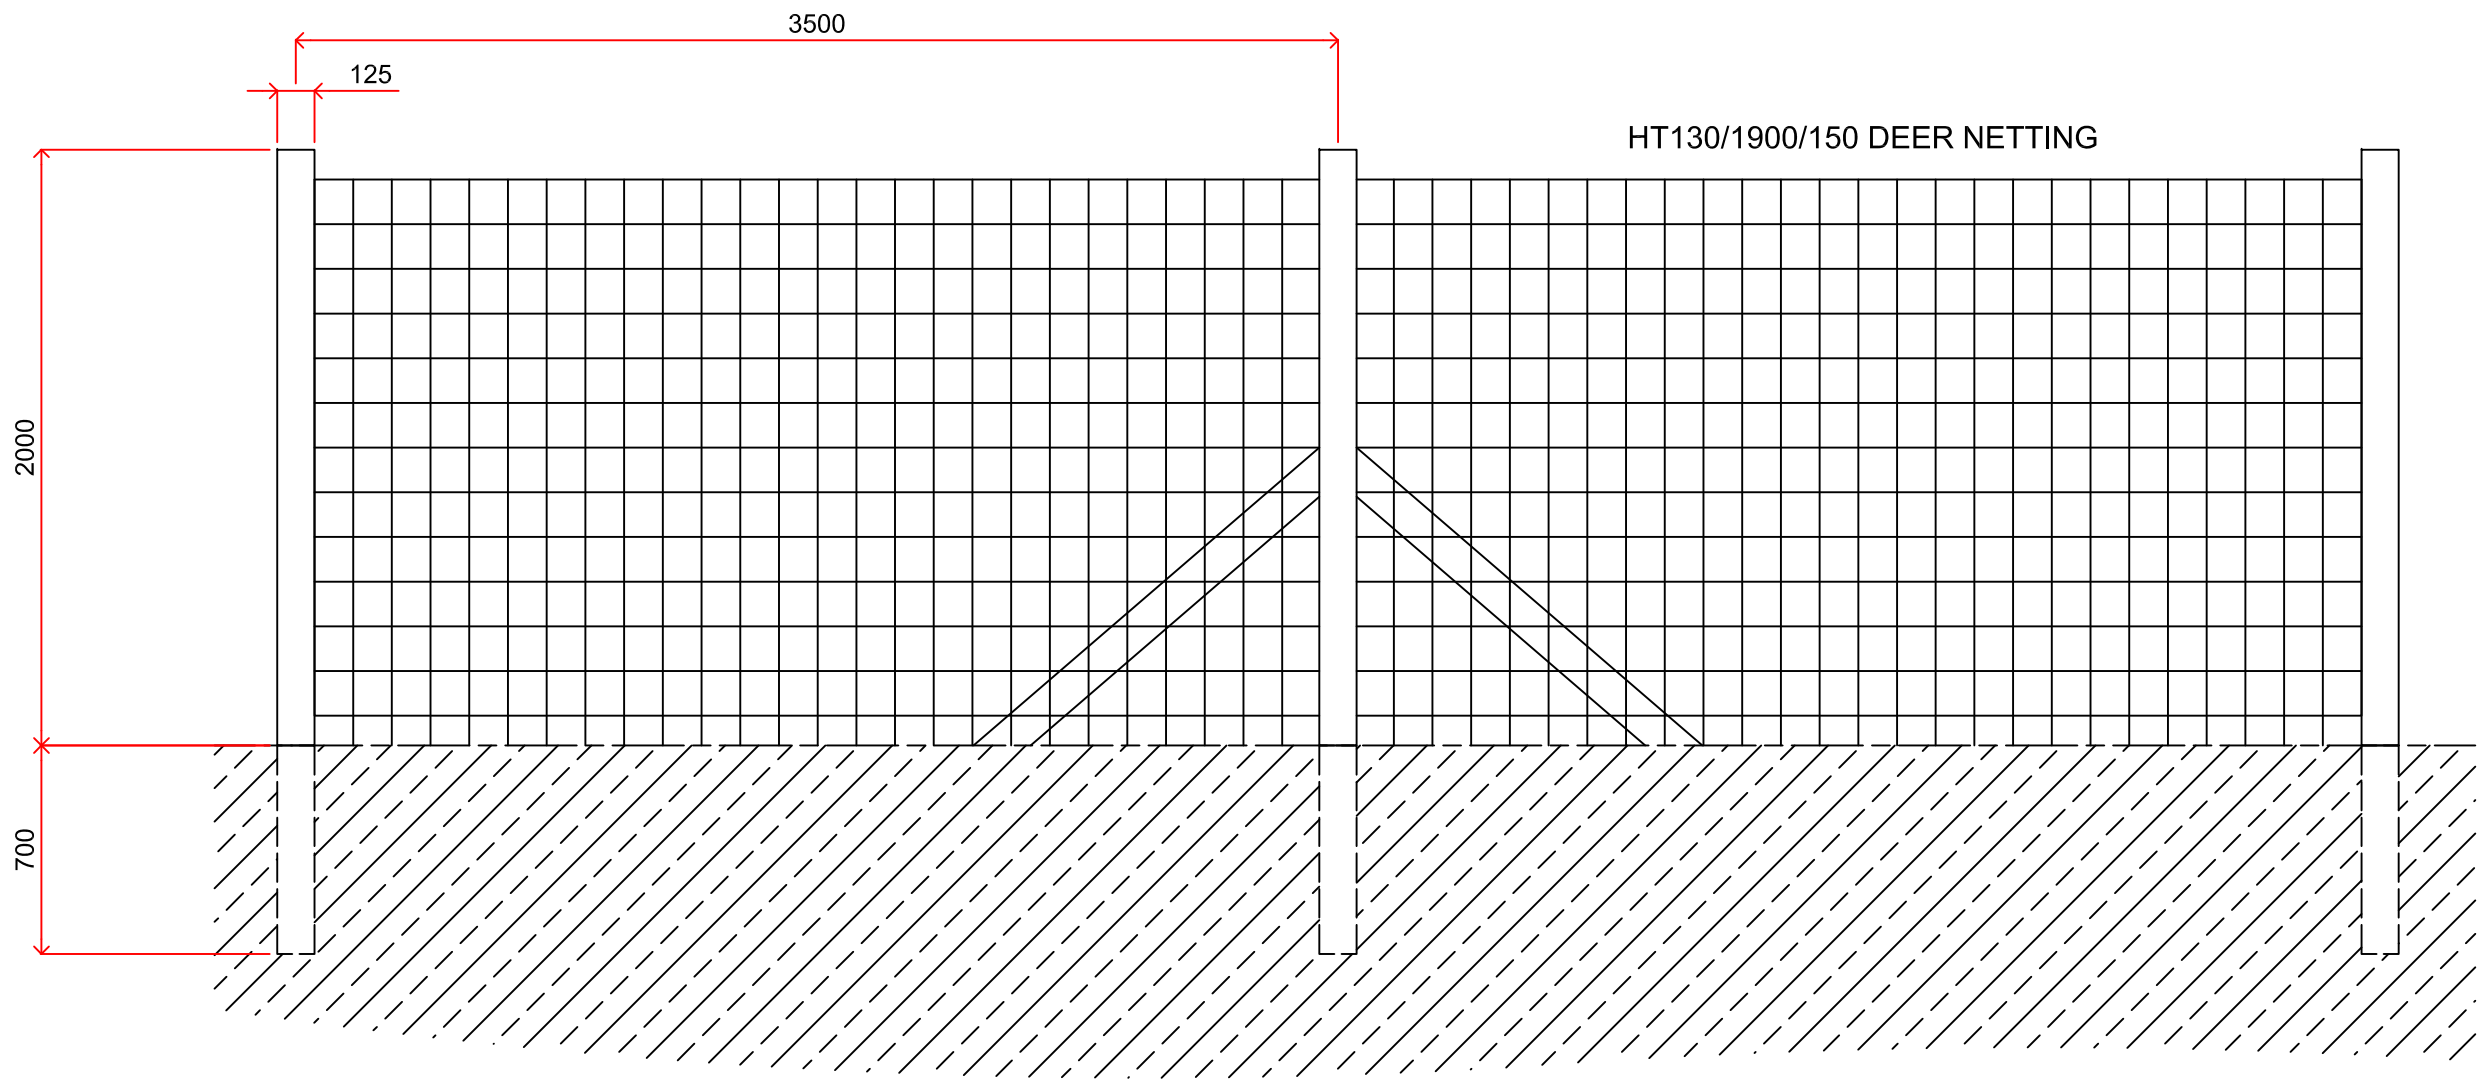

REV	DATE	COMMENTS
-	-	-

Date:	03.09.13	Status:	Planning
Scale:	1 : 25 @ A3	Project:	Bilsham
Drawn:	GRMS	Drawing Title:	Deer fence detail
Chkd:	OP	Drawing No:	2562_400
Auth:	CMcD		

Environmental Planning • EIA • Landscape Architecture • Ecology • Development Planning

