
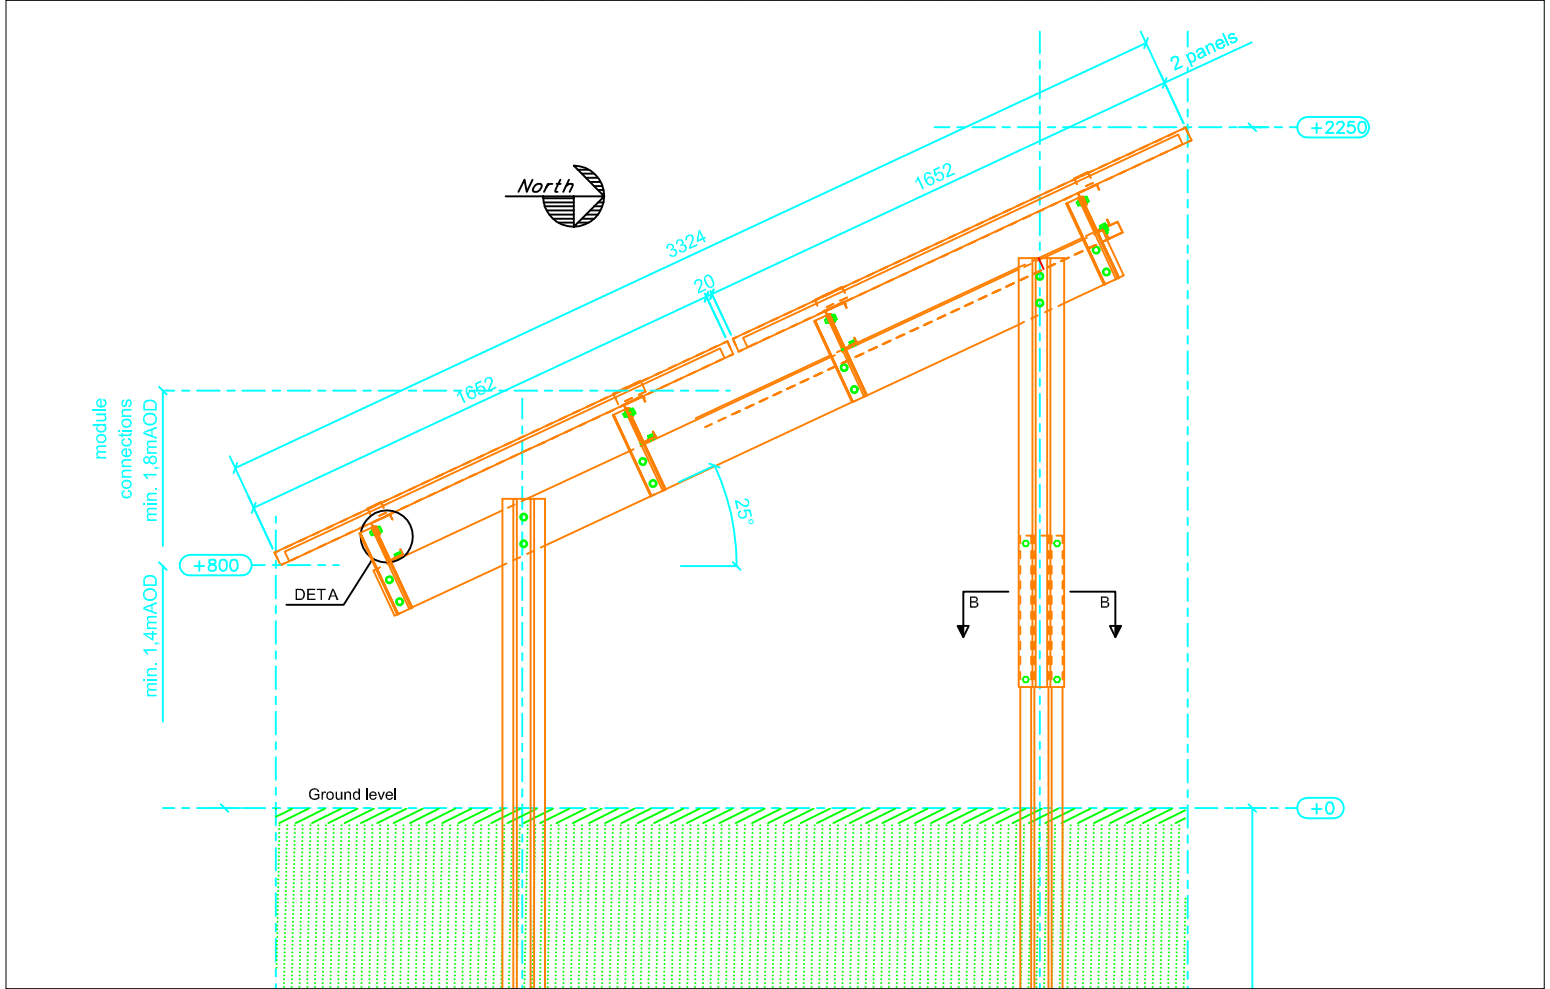


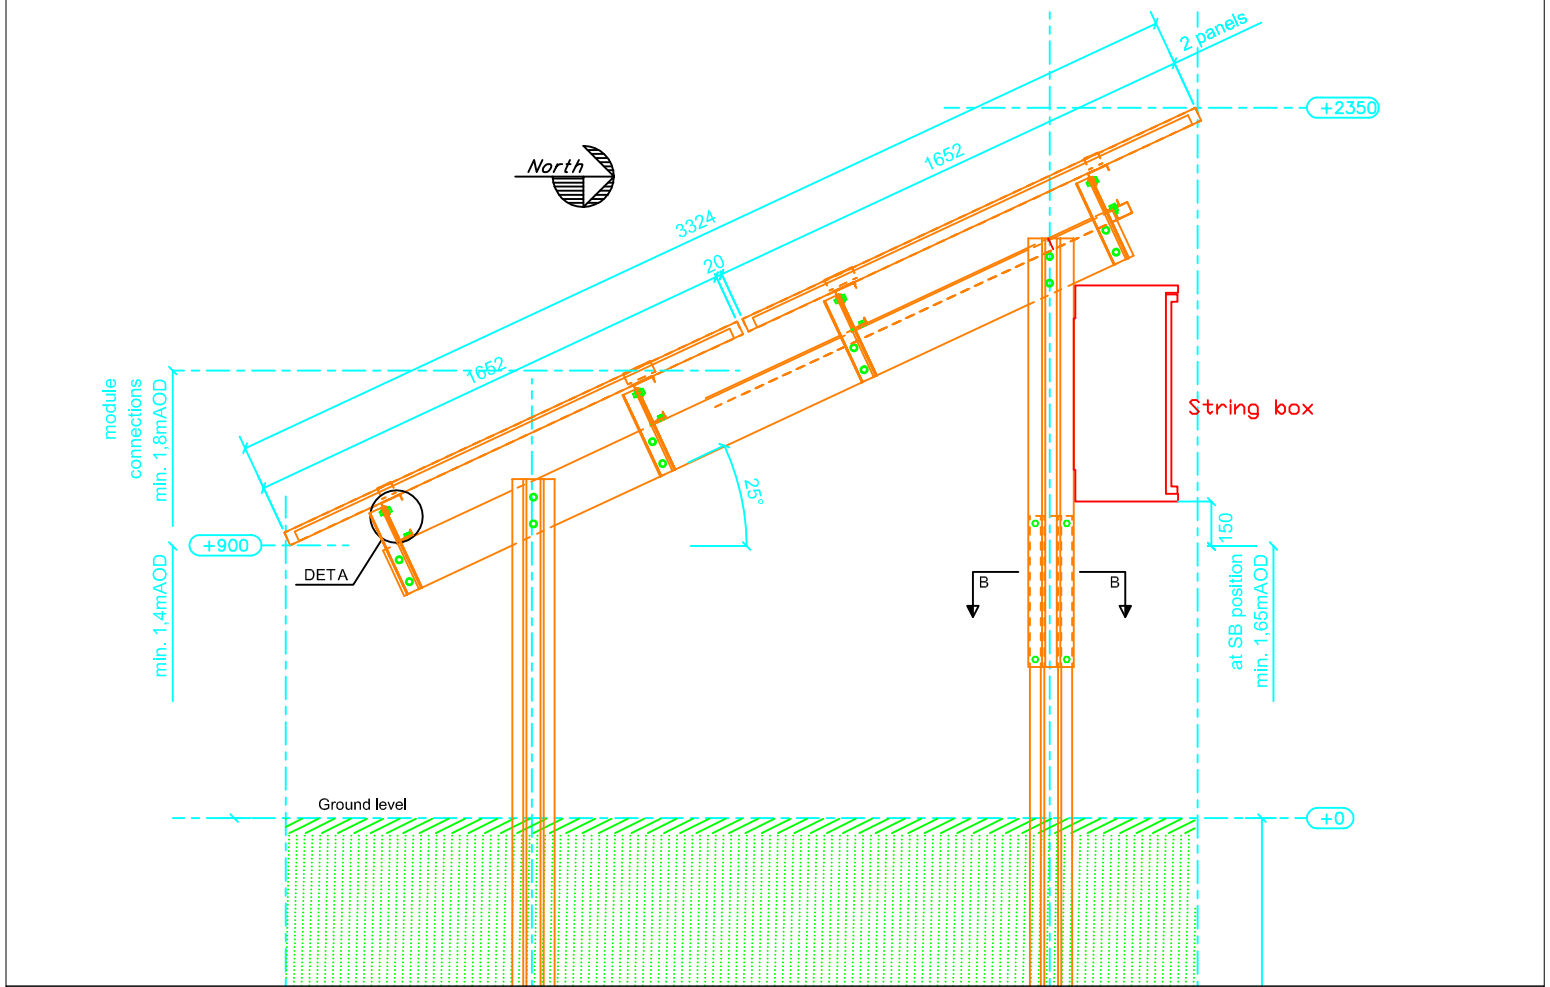

Project: Bilsham										Modules: 60192 x Sharp 250Wp Inverter(s): 12 x ABB 875															
section views										Created: 19/12/13				Predesign		2013378									
SOLAR Technics GDF SUEZ ARUN DISTRICT COUNCIL 7/4/14/DOG Industrieweg 70, 8800 Roeselare T: +32 51 20 20 52 F: +32 51 25 92 01										1	09/01	TC	ABB	6	17/02	TC	fence fields 1 - 6	11	13/03	TC	Caneras	Project Manager: Dinitry Van Haverre Foreman: Site adress:			
										2	14/01	TC	trafic	7	18/02	TC	finetuning	12	25/03	TC	after meeting				
										3	22/01	TC	road	8	25/02	TC	buffer fence + roads	13	09/04	TC	coarse heights				
										4	30/01	TC	Fence	9	27/02	TC	extra road field 1	14							
										5	6/02	TC	table 44	10	10/03	TC	flood risk plan	15							