


PROSPECT OUTREACH

23-24 ORCHARD BUSINESS PARK
NORTH END ROAD
YAPTON ARUNDEL BN18 0GA

SCALE 1:50

DRAWN 20/04/2015
BY M D RALPH

PROPOSED INSTALLATION OF
4 NO 1.200 X 1.200 WHITE UPVC D/GLAZED
SINGLE OPENING WINDOWS SOUTH
SIDE

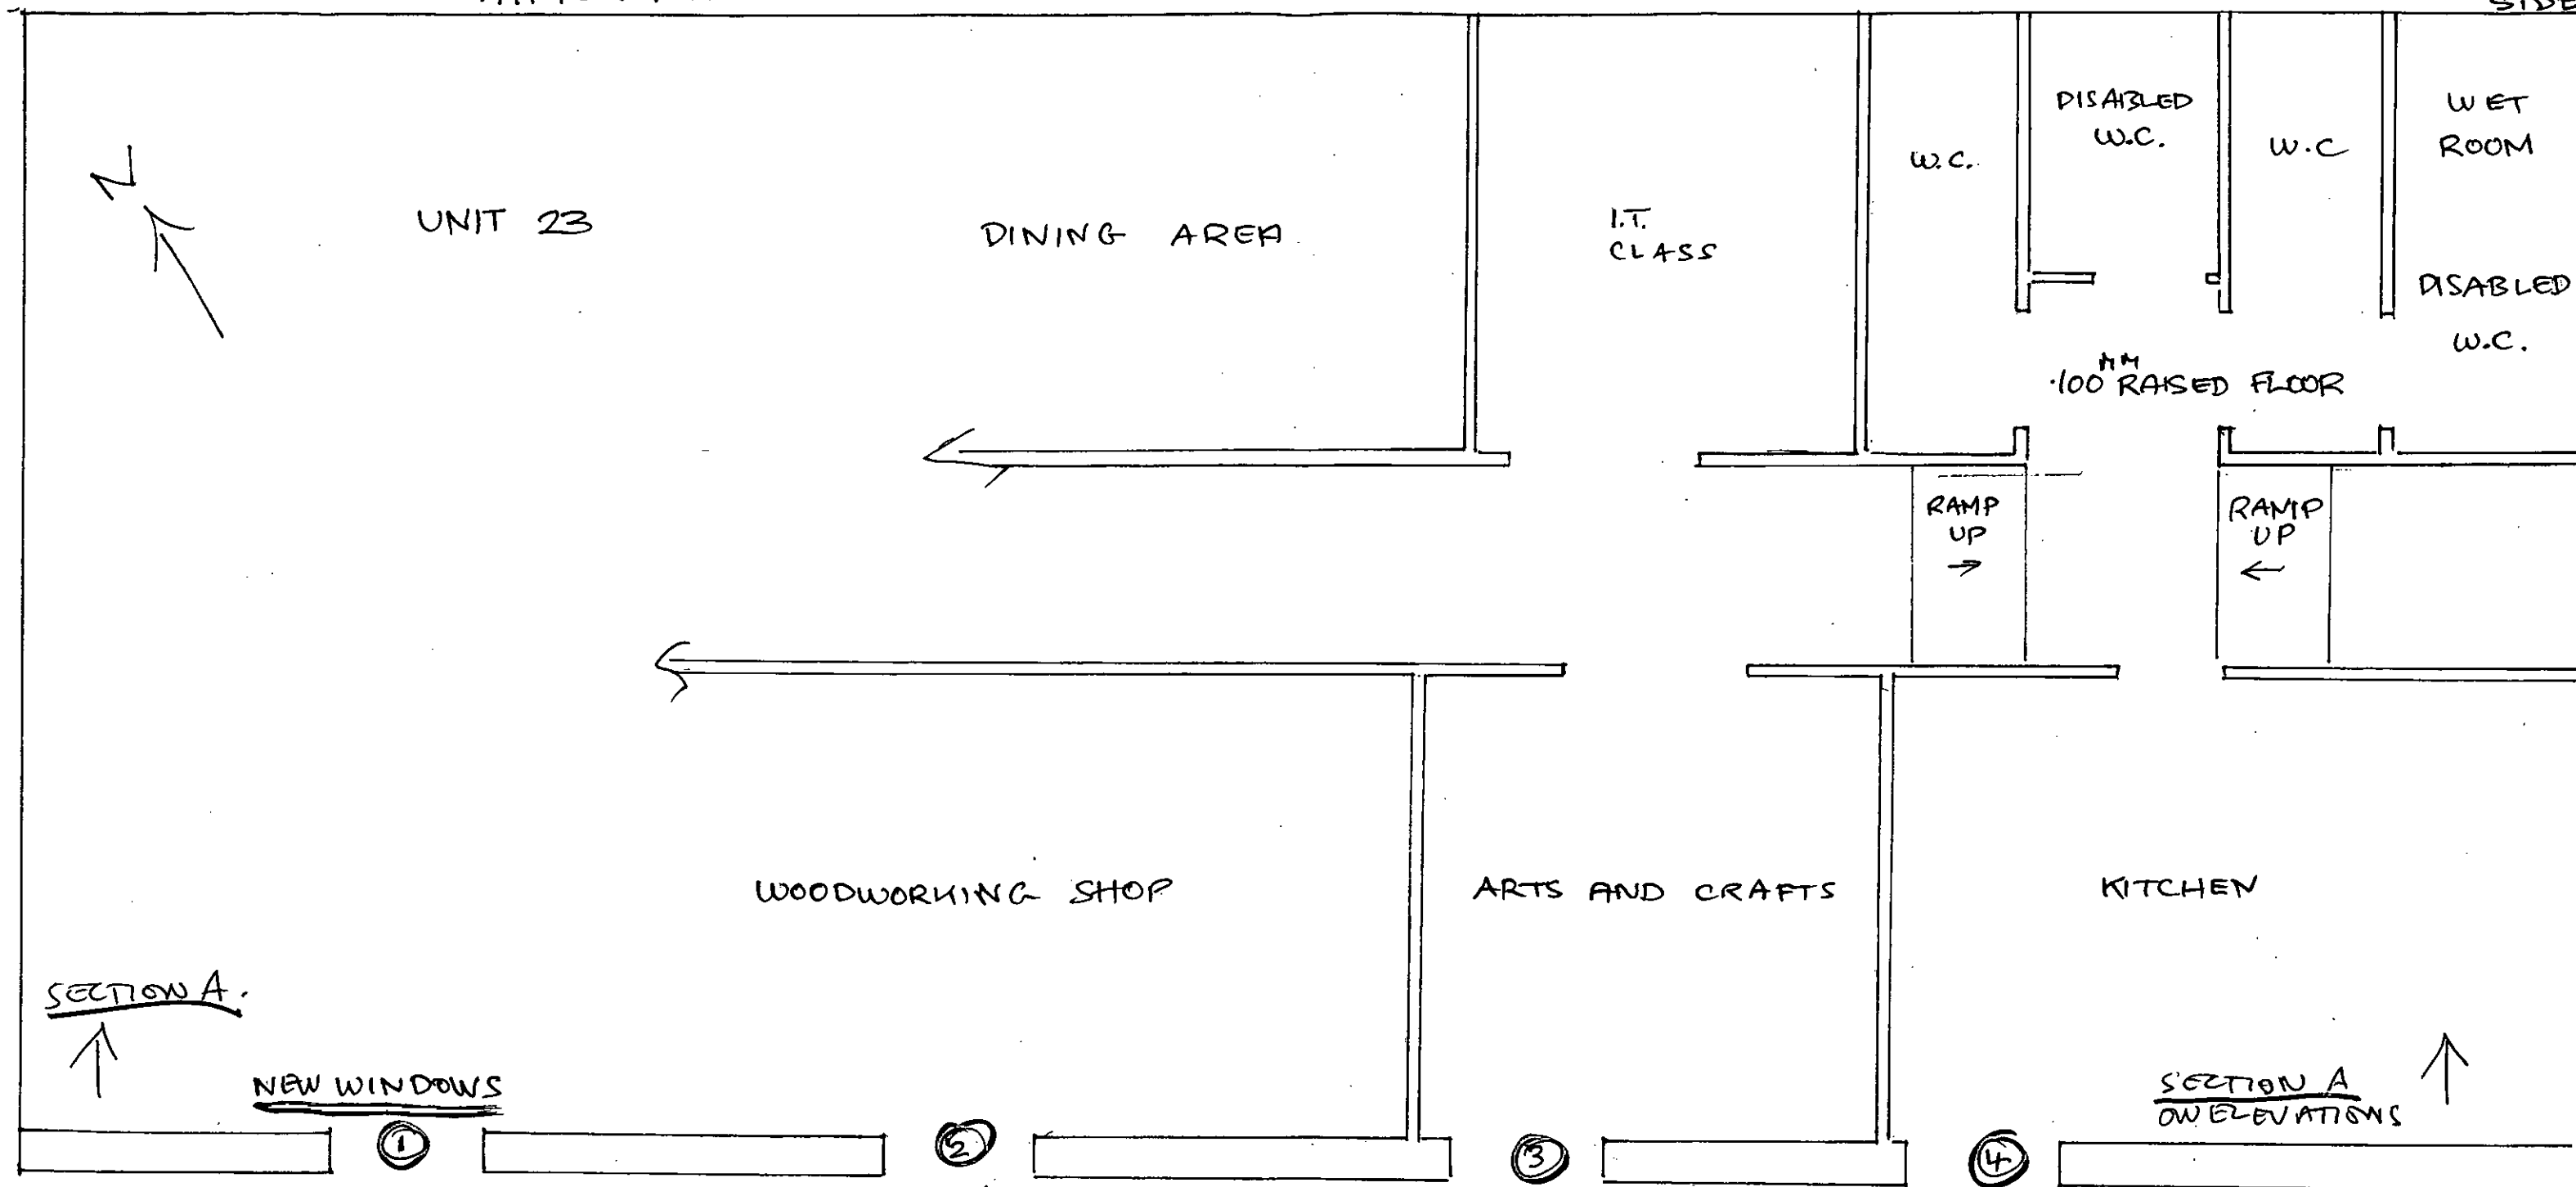

APPLICATION FOR 4 NO 1.2 X 1.2 UPVC WHITE
DOUBLE GLAZED WINDOWS DUAL OPENING SASH.

INSTALLED BY CUTTING OPENING INTO
STANDARD PROFILE LACQUERED STEEL CLADDING
PLACED INTO OPENING AND SUPPORTED BY
100X50 CLS INTERNAL CLADDING, MDF
WINDOW REVEALS, STANDARD CAVITY
INSULATION, WEATHERED EXTERNALLY WITH
SILICONE MASTIC.

PLANNING REQUIRED IN ORDER
OF PREFERENCE

- WITH CLEAR GLASS AND OPTION OF OPENING FOR VENTILATION
- PROFESSIONALLY OBSCURE GLASS BY MEANS OF PERMINENT FILM
- AS B) ABOVE BUT PERMINATELY CLOSE WINDOWS BY
REMOVING THE HANDLES IN CLOSED AND LOCKED
POSITION